


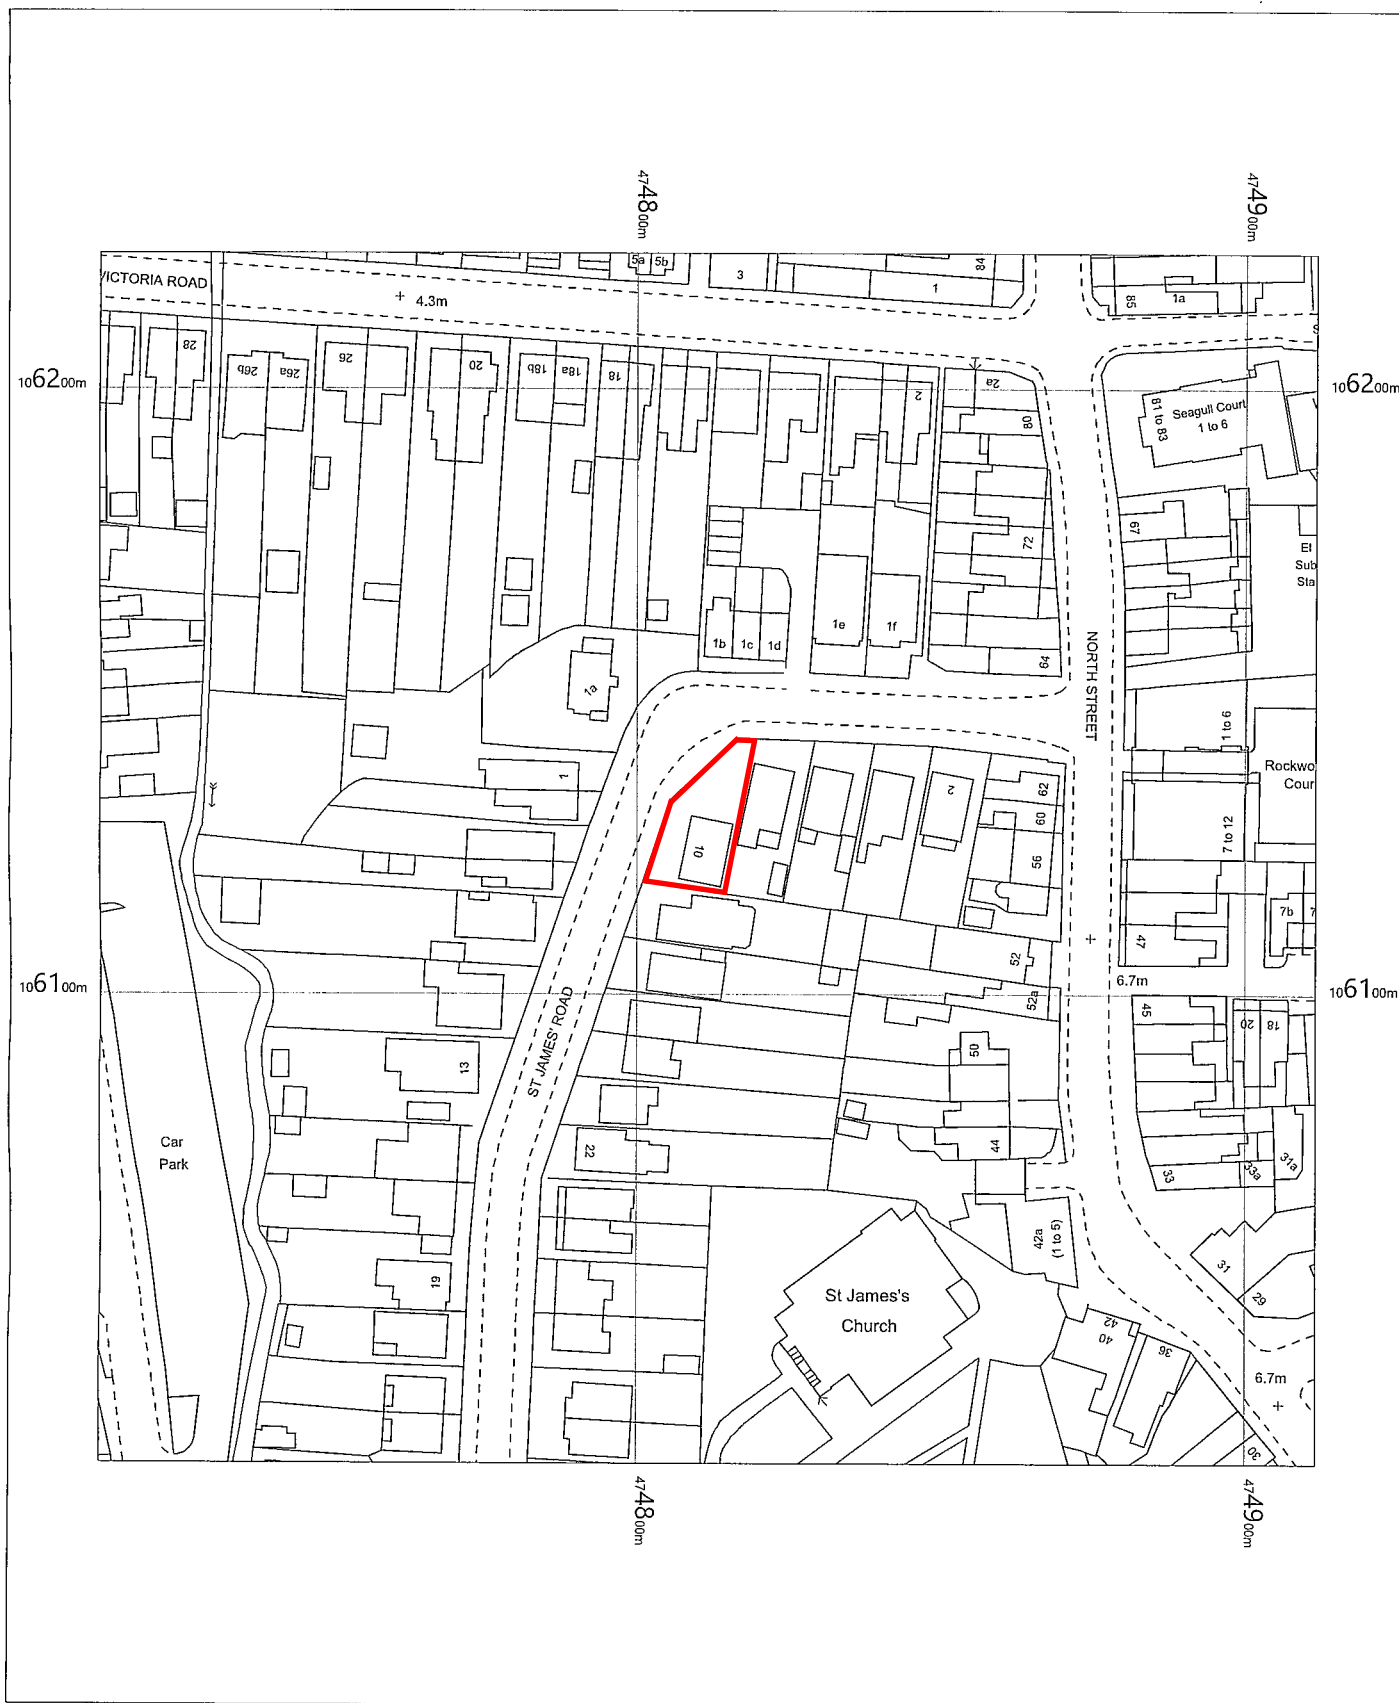

10 ST JAMES ROAD
 EMSWORTH
 PO10 7DN

OS MasterMap 1250/2500/10000 scale
 Thursday, September 30, 2021, ID: BW1-00993609
www.blackwellmapping.co.uk
 1:1250 scale print at A4, Centre: 474812 E, 106122 N
 ©Crown Copyright Ordnance Survey. Licence no. 100041041



BLACKWELL'S
www.blackwellmapping.co.uk
 TEL: 0114 268 7658
maps.sheffield@blackwell.co.uk