



Department of Planning and Development
Havant Borough Council
Public Service Plaza
Civic Centre Road
Havant
Hampshire
PO9 2AX

Your ref
APP/21/00916

Our ref
PLAN-041711

Date
21/09/2021

Contact
Tel 0330 303 0119

Dear Sir/Madam,

Proposal: Variation of Condition No. 2 and 4 of Planning Permission APP/20/00212 relating to amendment to approved plans, and rearrangement to vehicle circulation area and reposition of pressure washer pumps and vacuum.

Site: APP/21/00916: - 3, London Road, Purbrook, Waterlooville, PO7 5LQ.

Thank you for your letter dated 01/09/2021.

Southern Water has no objections to the above variation of condition. The comments in our response dated on 01/04/2020 remain unchanged and valid.

For further advice, please contact Southern Water, Southern House, Yeoman Road, Worthing, West Sussex, BN13 3NX (Tel: 0330 303 0119).


Website: southernwater.co.uk or by email at: SouthernWaterPlanning@southernwater.co.uk

Yours faithfully,

Growth Planning Team
Business Channels

southernwater.co.uk/developing-building/planning-your-development

SOUTHERN WATER

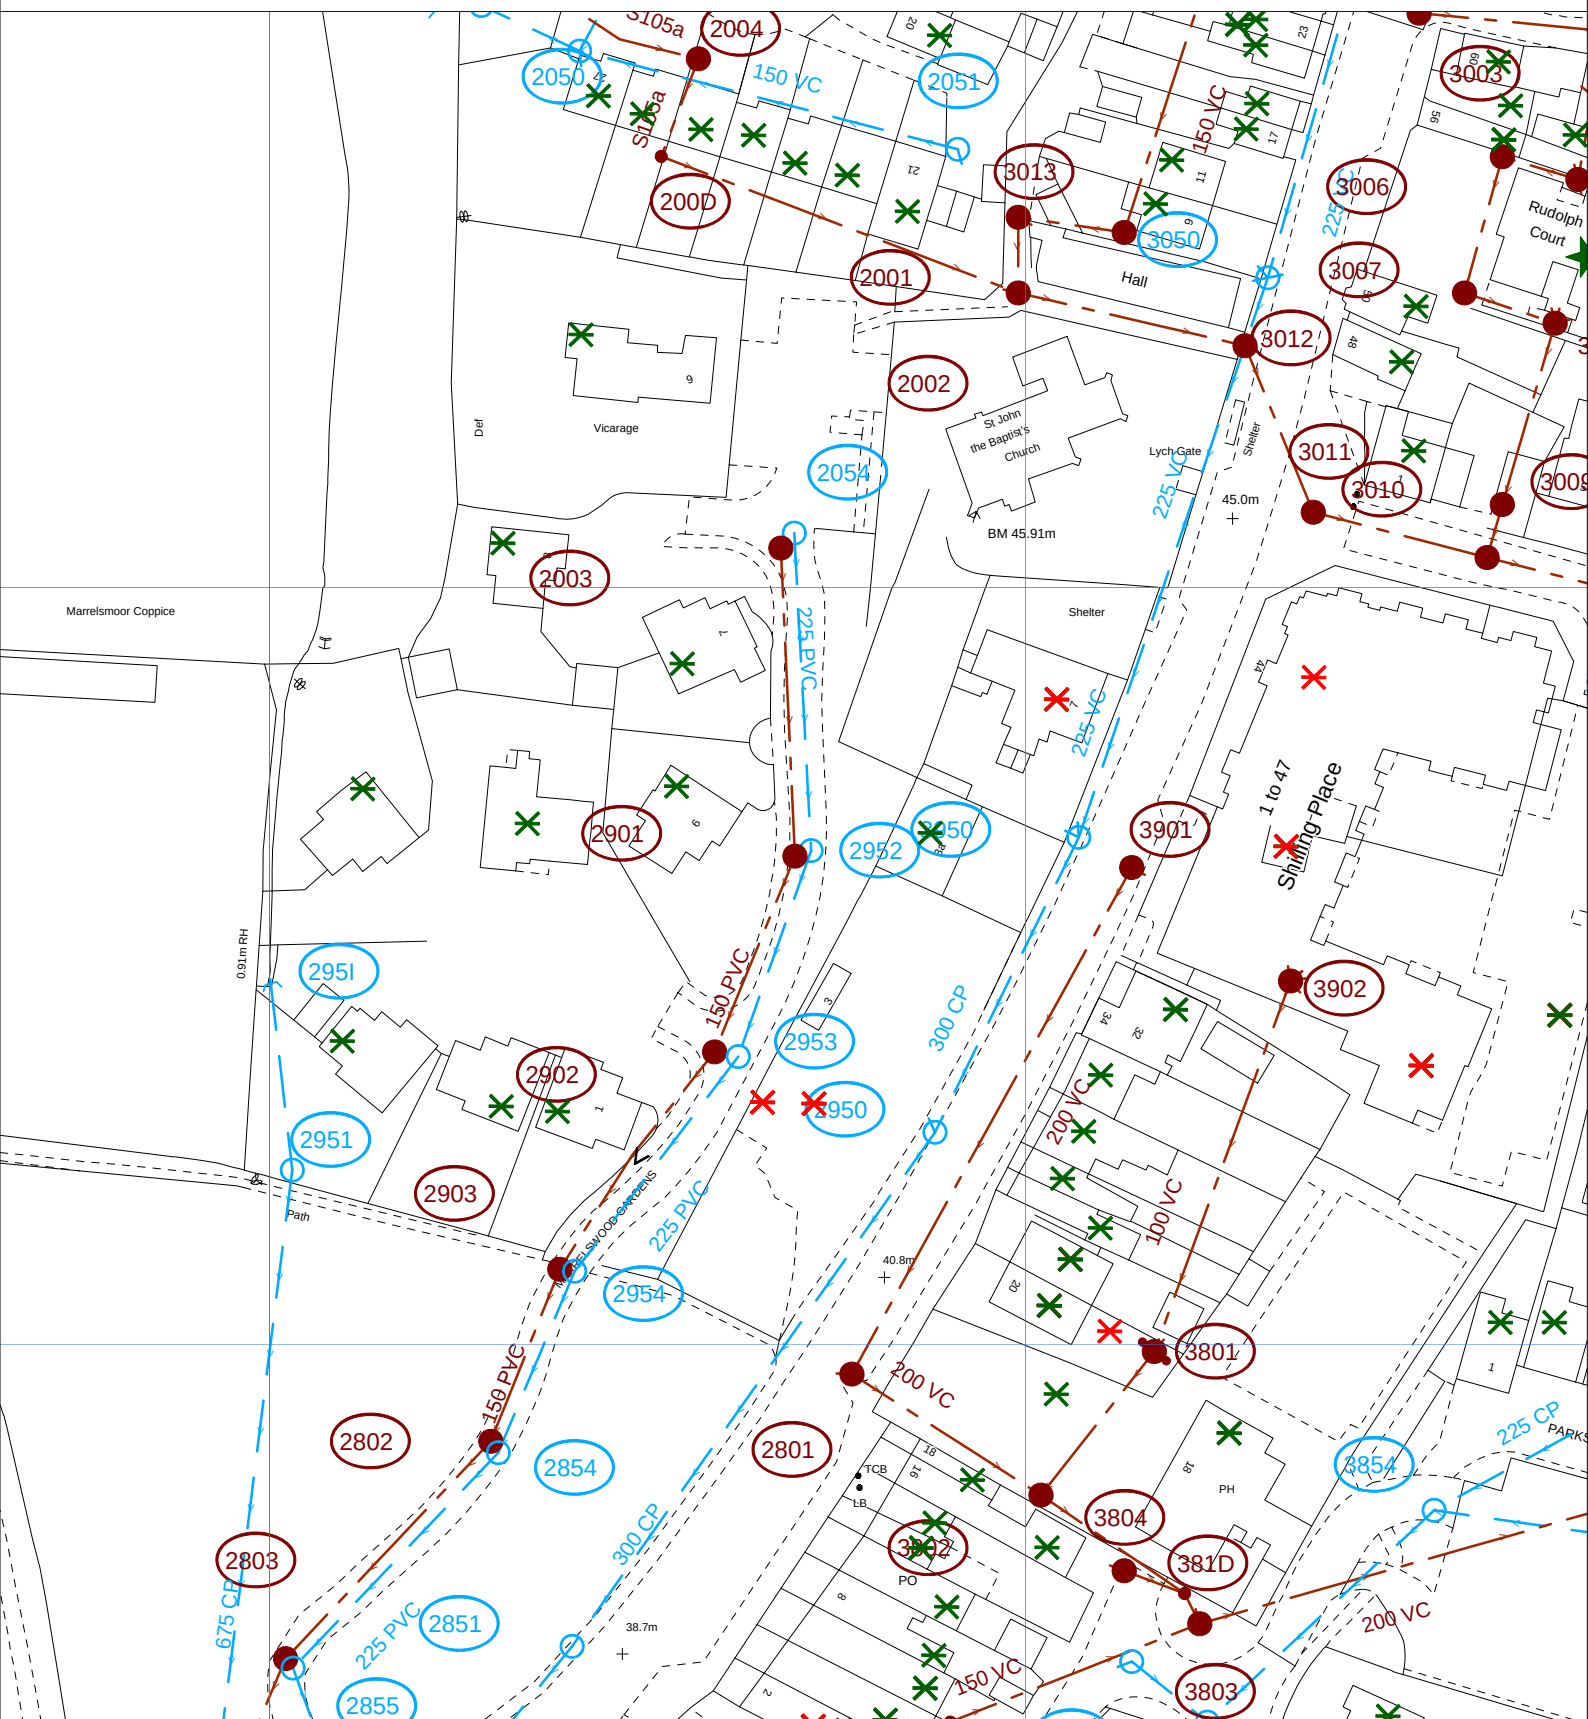

The positions of pipes shown on this plan are believed to be correct, but Southern Water Services Ltd accept no responsibility in the event of inaccuracy. The actual positions should be determined on site.

Based upon Ordnance Survey Digital Data with the permission of the controller of
H.M.S.O. Crown Copyright Reserved Licence No. WU 298530

O.S. REF: SU6707NW

Scale: 1:1000

Screen Print

WARNING: BAC pipes are constructed of Bonded Asbestos Cement

WARNING: Unknown (UNK) materials may include Bonded Asbestos Cement



Printed By: ngravik

Date: 20-9-2021

Southern Water MapGuide Browser

Requested By:

