


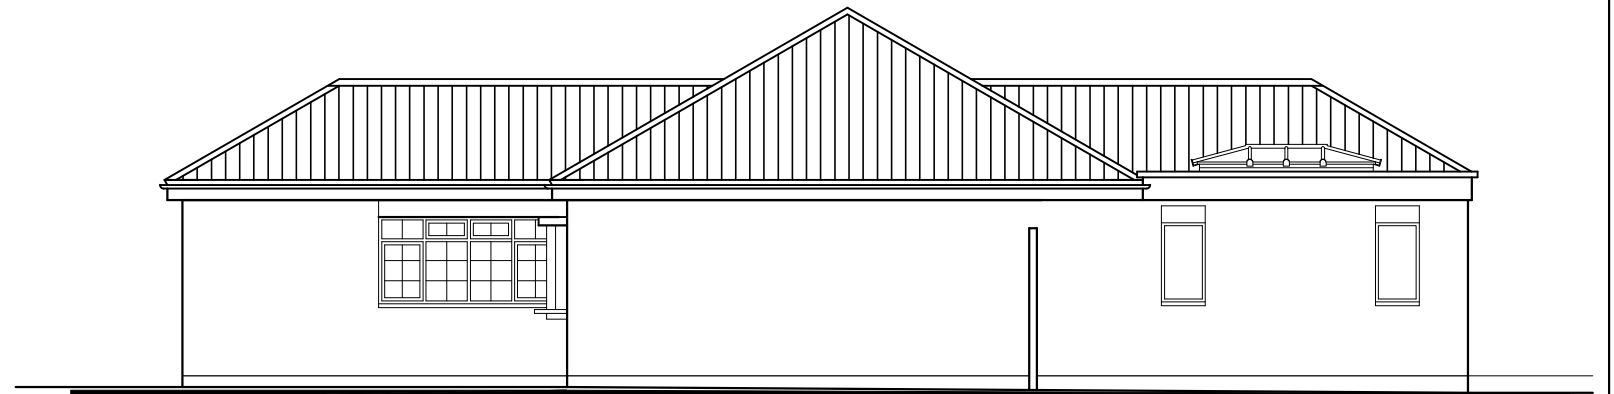


SOUTH



EAST



WEST

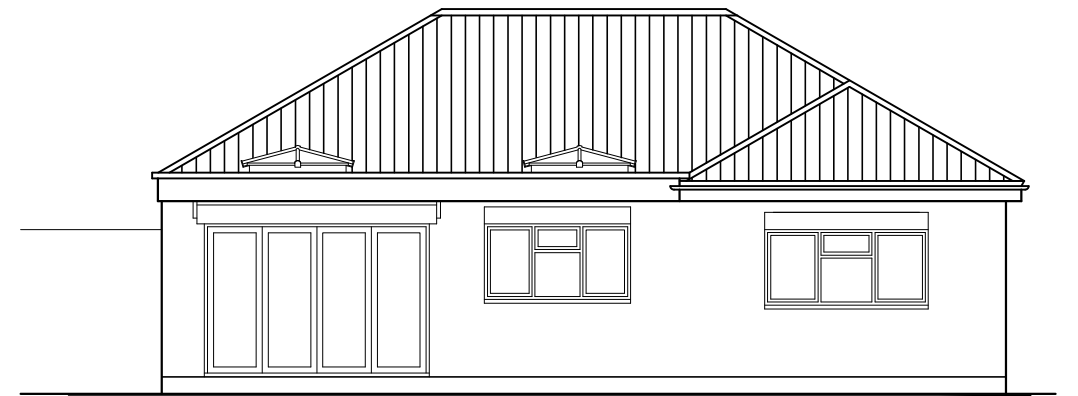

NORTH

CAD

Critchley Architecture And Design Ltd.
Contact: 02392 474 919 | info@caad.online

The Old Brewery, 15E South Street, Havant, PO9 1BU

EXISTING HOUSE ELEVATIONS

Revisions a) Note/Date/Initial
b)
c)
d)

5 Sandy Point,
Hayling Island,
PO11 9RP

Scale A1=1:50, A3=1:100
Drawn JHL
Date 04/08/2021

21088-302⁰

10m

20m

30m

40m