



PHYSICAL SCALE IN METERS @ 1:1250

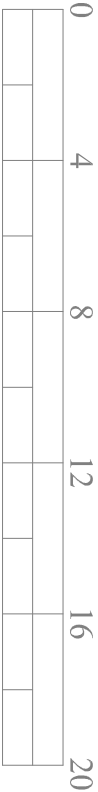

PHYSICAL SCALE IN METERS @ 1:200


NOTES:
This drawing has been produced solely for PLANNING/DESIGN.
Do not Scale from this Drawing except for planning purposes.
Any drainage shown is presumed and to be checked on site
before commencement of works.
This drawing is the copyright of MF Designs Ltd.

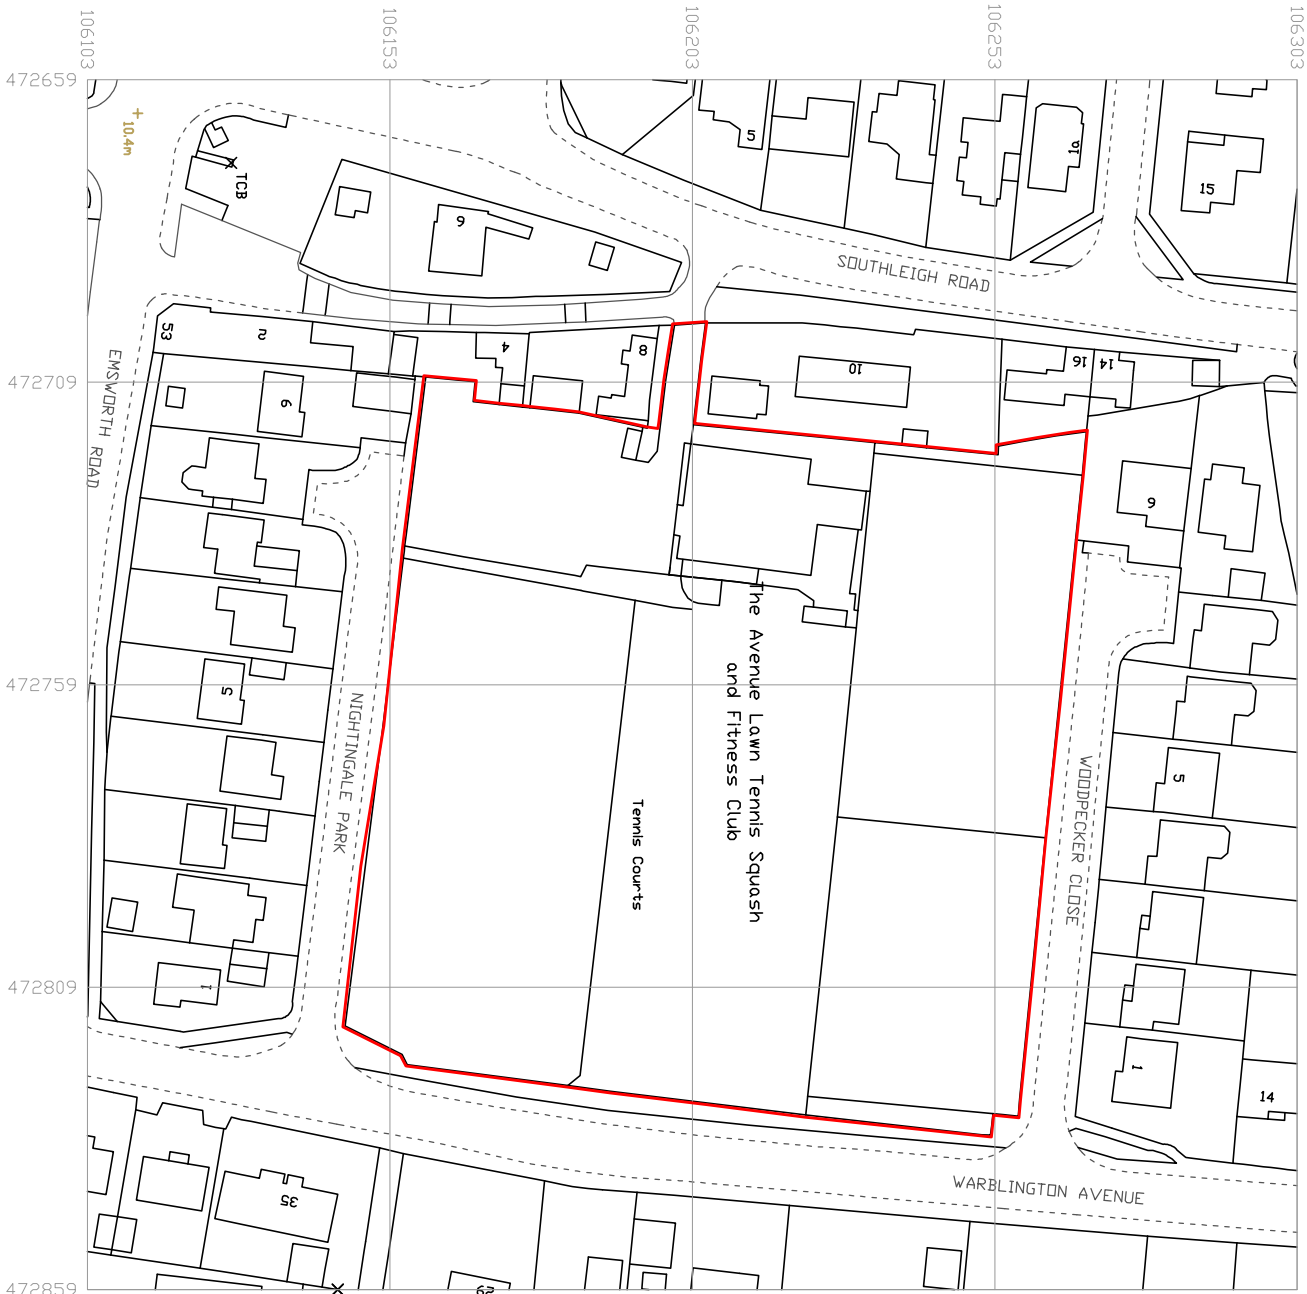

Produced on 21 October 2020 from the Ordnance Survey National Geographic Database and incorporating surveyed revision available at this date.
This map shows the area bounded by 472659,106103 472859,106303 472859,106303 472859,106103
Reproduction in whole or part is prohibited without the prior permission of Ordnance Survey.
Crown copyright 2020. Supplied by copla ltd trading as UKPlanningData.com a licensed Ordnance Survey partner (100054135).
Data licenced for 1 year, expiring 21 October 2021. Unique plan reference v4c/523788/709532

Location

BALCONY EXTENSION THE AVENUE LAWN TENNIS SQUASH & FITNESS CLUB

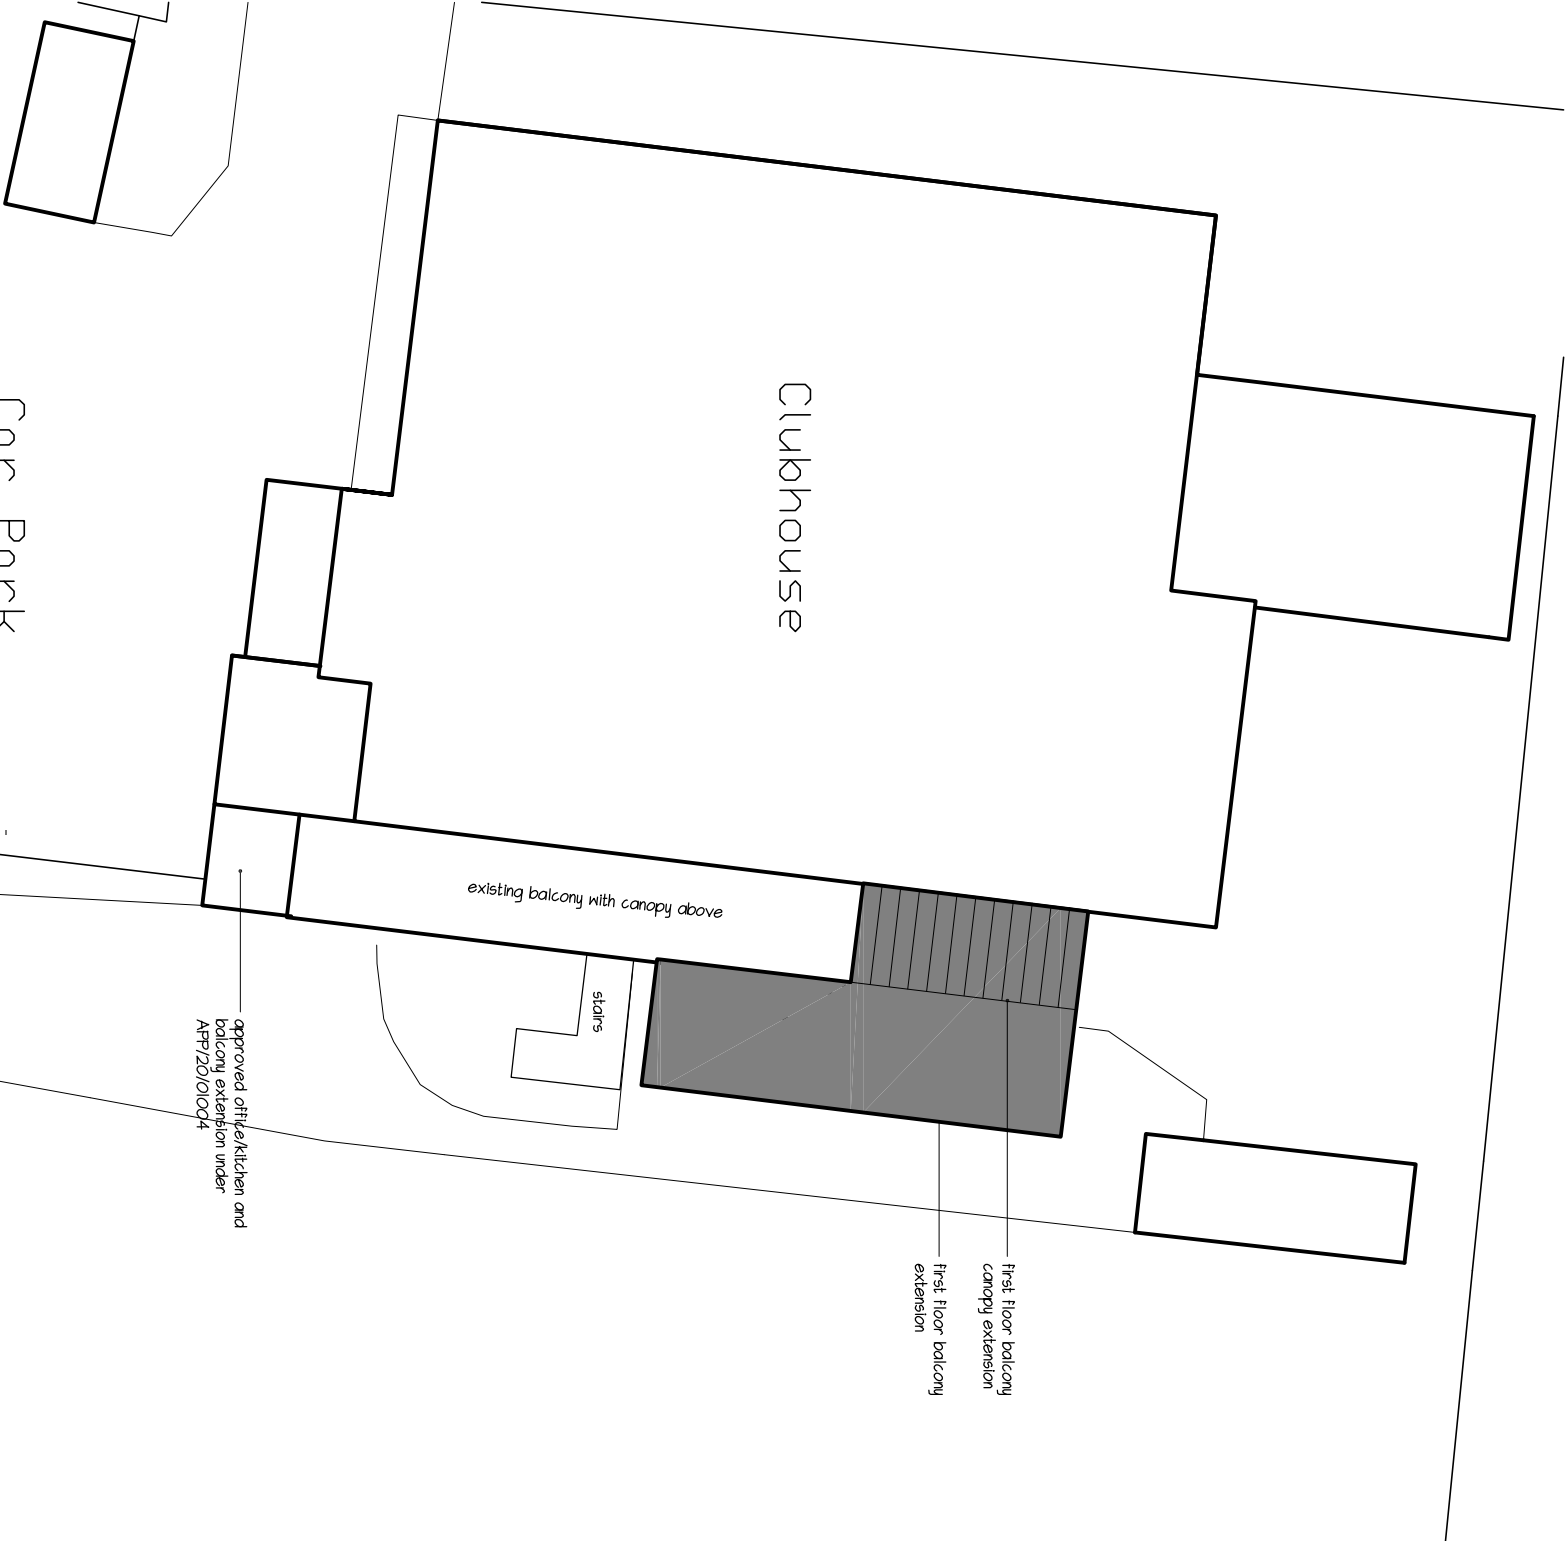

Car Park

mf designs ltd

Chartered Architects



36 Grove Road • Havant • Hampshire • PO9 1AR
Director: Martin Farrer RIBA • Co Registration No.4507379
Date: Sep 2021
Scale: 1:1250/200

02392 470967
admin@mfdesigns.org.uk
Job No: 3223
Dwg No: P_BAL_05

