


Boundary fence



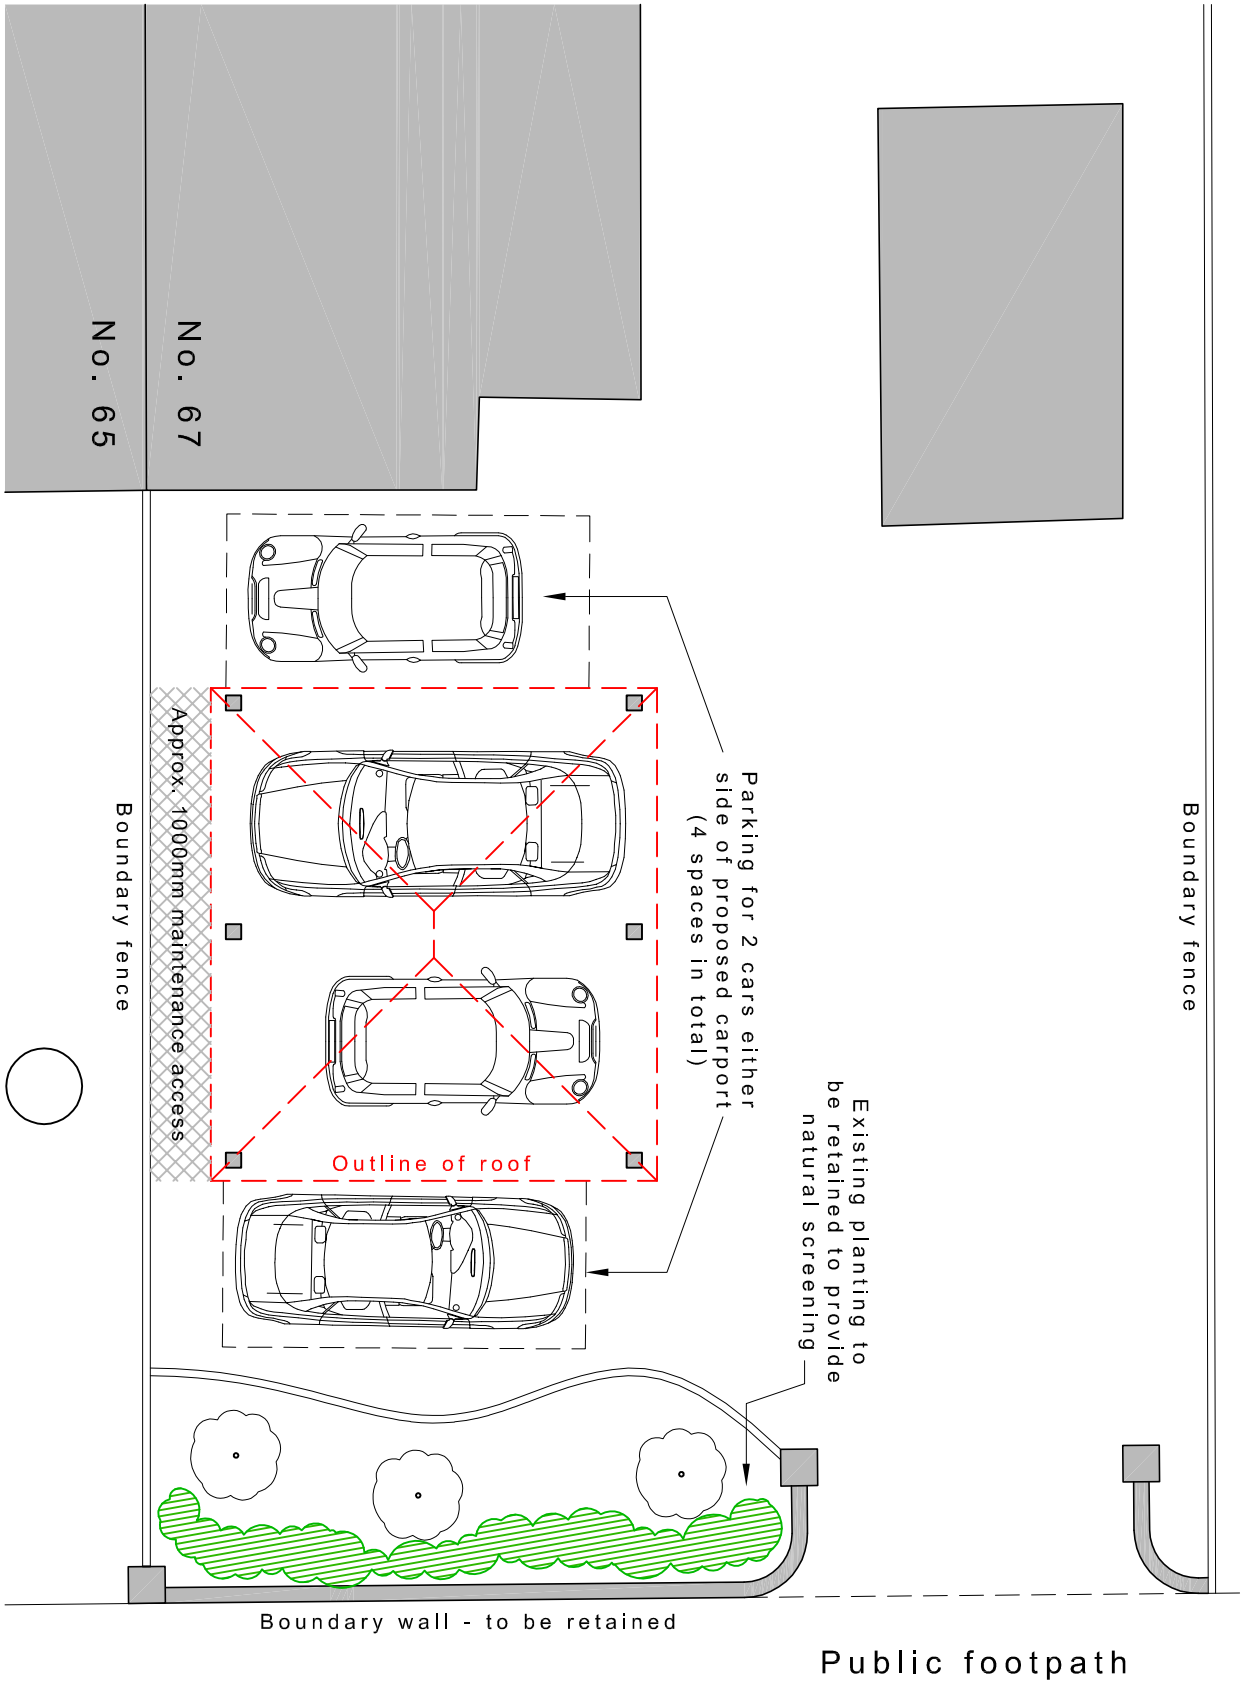


NOTES:

Dimensions to be checked on site before commencing work. Any discrepancies shall be reported to the architect immediately.

Do not scale from these drawings except for planning purposes. Use figured dimensions only.


Where applicable this drawing is to be read in conjunction with other consultants' drawings.

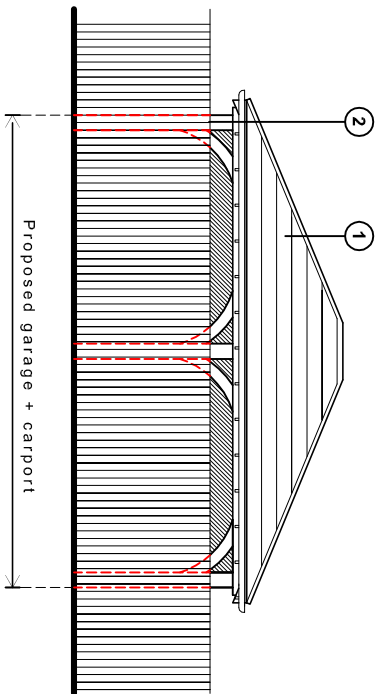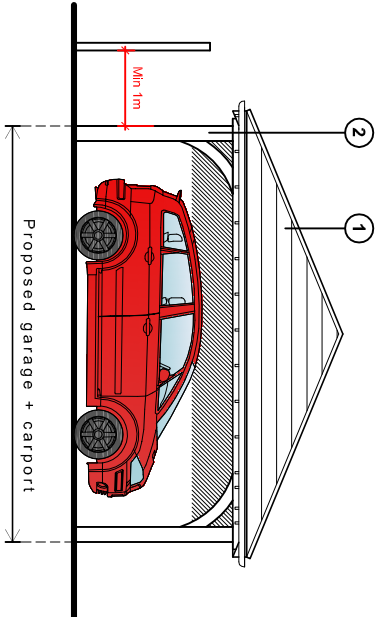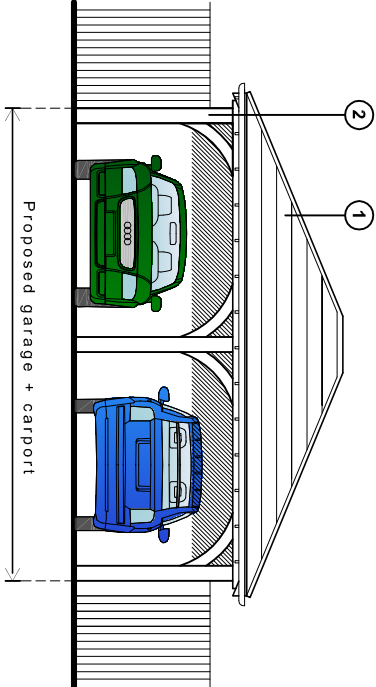

Proposed schedule of materials:

- 1 Slate roof tiles to match main house
- 2 Oak - timber frame car port

PROPOSED CARPORT - Proposed plans & elevations - scale: 1:100

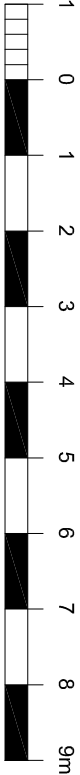

For MR & MRS BURDIE		Title PROPOSED CAR PORT PROPOSED PLAN & ELEVATIONS		Office Tel: 01243 983792
Project PROPOSED CARPORT AT 67 NEW BRIGHTON ROAD, EMSWORTH, PO10 7QR		Date JUNE 2021	Drawn JB	Email: admin@jb-architecturedesign.com
		Scale 1:100 @ A3	Checked -	Web: www.jb-architecturedesign.com
		Job Number PL-01/21	Drawing Number -02	Revision A

