



Department of Planning and Development
Havant Borough Council
Public Service Plaza
Civic Centre Road
Havant
Hampshire
PO9 2AX

Your ref
APP/21/00605

Our ref
PLAN-040662

Date
02/08/2021

Contact
Tel 0330 303 0119

Dear Sir/Madam,

Proposal: Re-plan part of the residential area of the site to facilitate an additional 34 new homes within the development area to create a total 147 dwellings, inclusive of the additional 34 units.

Site: APP/21/00605: - Land at Forty Acres Farm, Havant Road, Havant.

Thank you for your letter dated 13/07/2021.

The sewers services at this location are the responsibility of Icosa Water Services Limited. There is an inset agreement/NAV agreement in place between Southern Water and Icosa Water Services Limited for the supply of sewerage services. The connection/ discharge points to the public network and agreed discharge flow rates must comply with inset/NAV agreements terms.

For further advice, please contact Southern Water, Southern House, Yeoman Road, Worthing, West Sussex, BN13 3NX (Tel: 0330 303 0119).


Website: southernwater.co.uk or by email at: SouthernWaterPlanning@southernwater.co.uk

Yours faithfully,

Growth Planning Team
Business Channels

southernwater.co.uk/developing-building/planning-your-development

SOUTHERN WATER

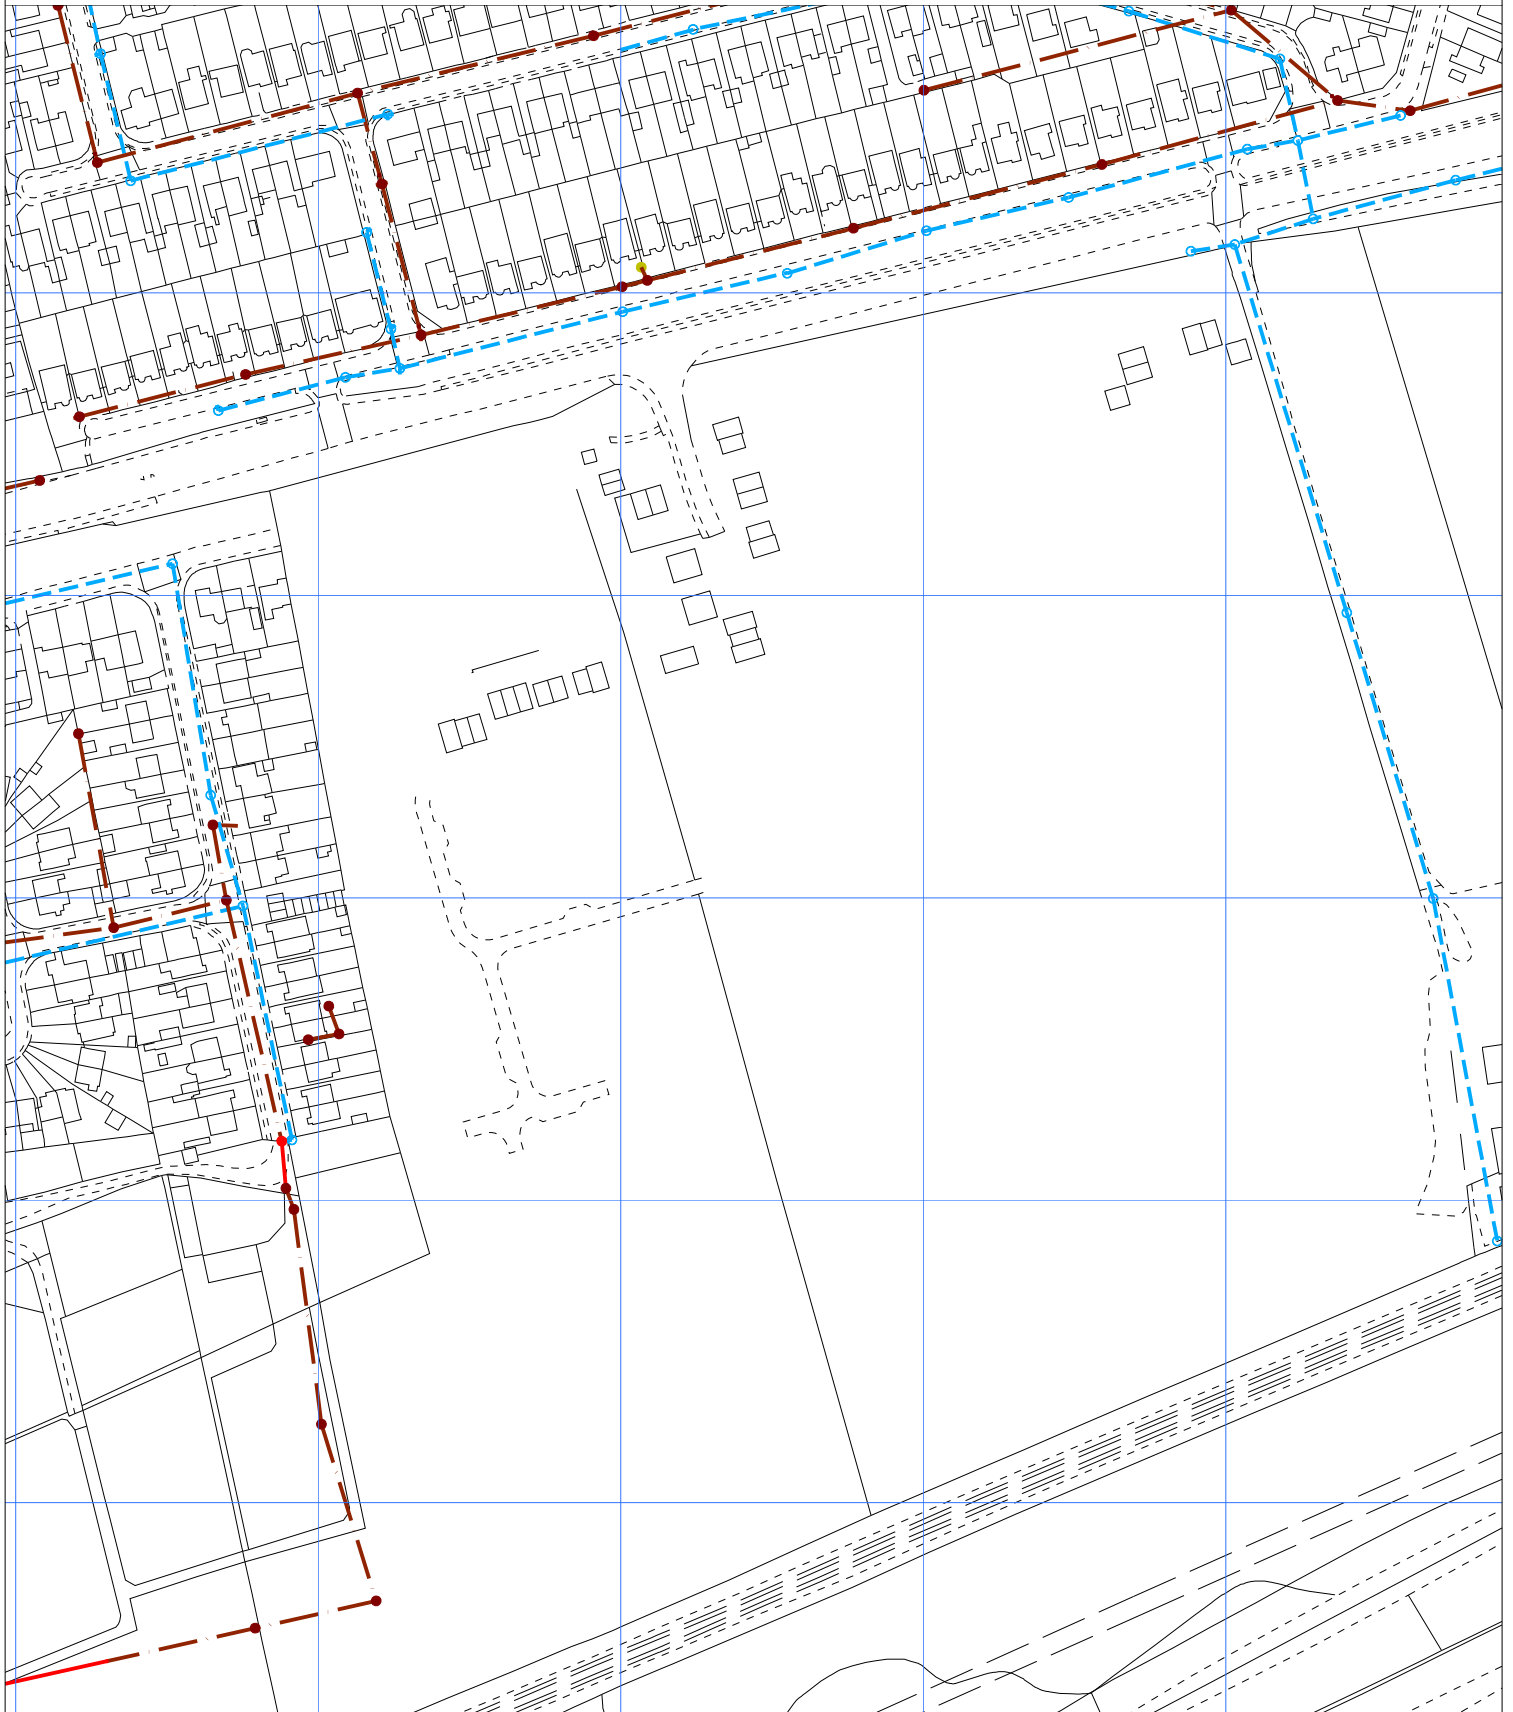

The positions of pipes shown on this plan are believed to be correct, but Southern Water Services Ltd accept no responsibility in the event of inaccuracy. The actual positions should be determined on site.

Based upon Ordnance Survey Digital Data with the permission of the controller of H.M.S.O. Crown Copyright Reserved Licence No. WU 298530

O.S. REF: SU6905NW

Scale: 1:2500

Screen Print

WARNING: BAC pipes are constructed of Bonded Asbestos Cement

WARNING: Unknown (UNK) materials may include Bonded Asbestos Cement



Printed By: rudraps


Date: 29-7-2021

Southern Water MapGuide Browser

Requested By:



SOUTHERN WATER

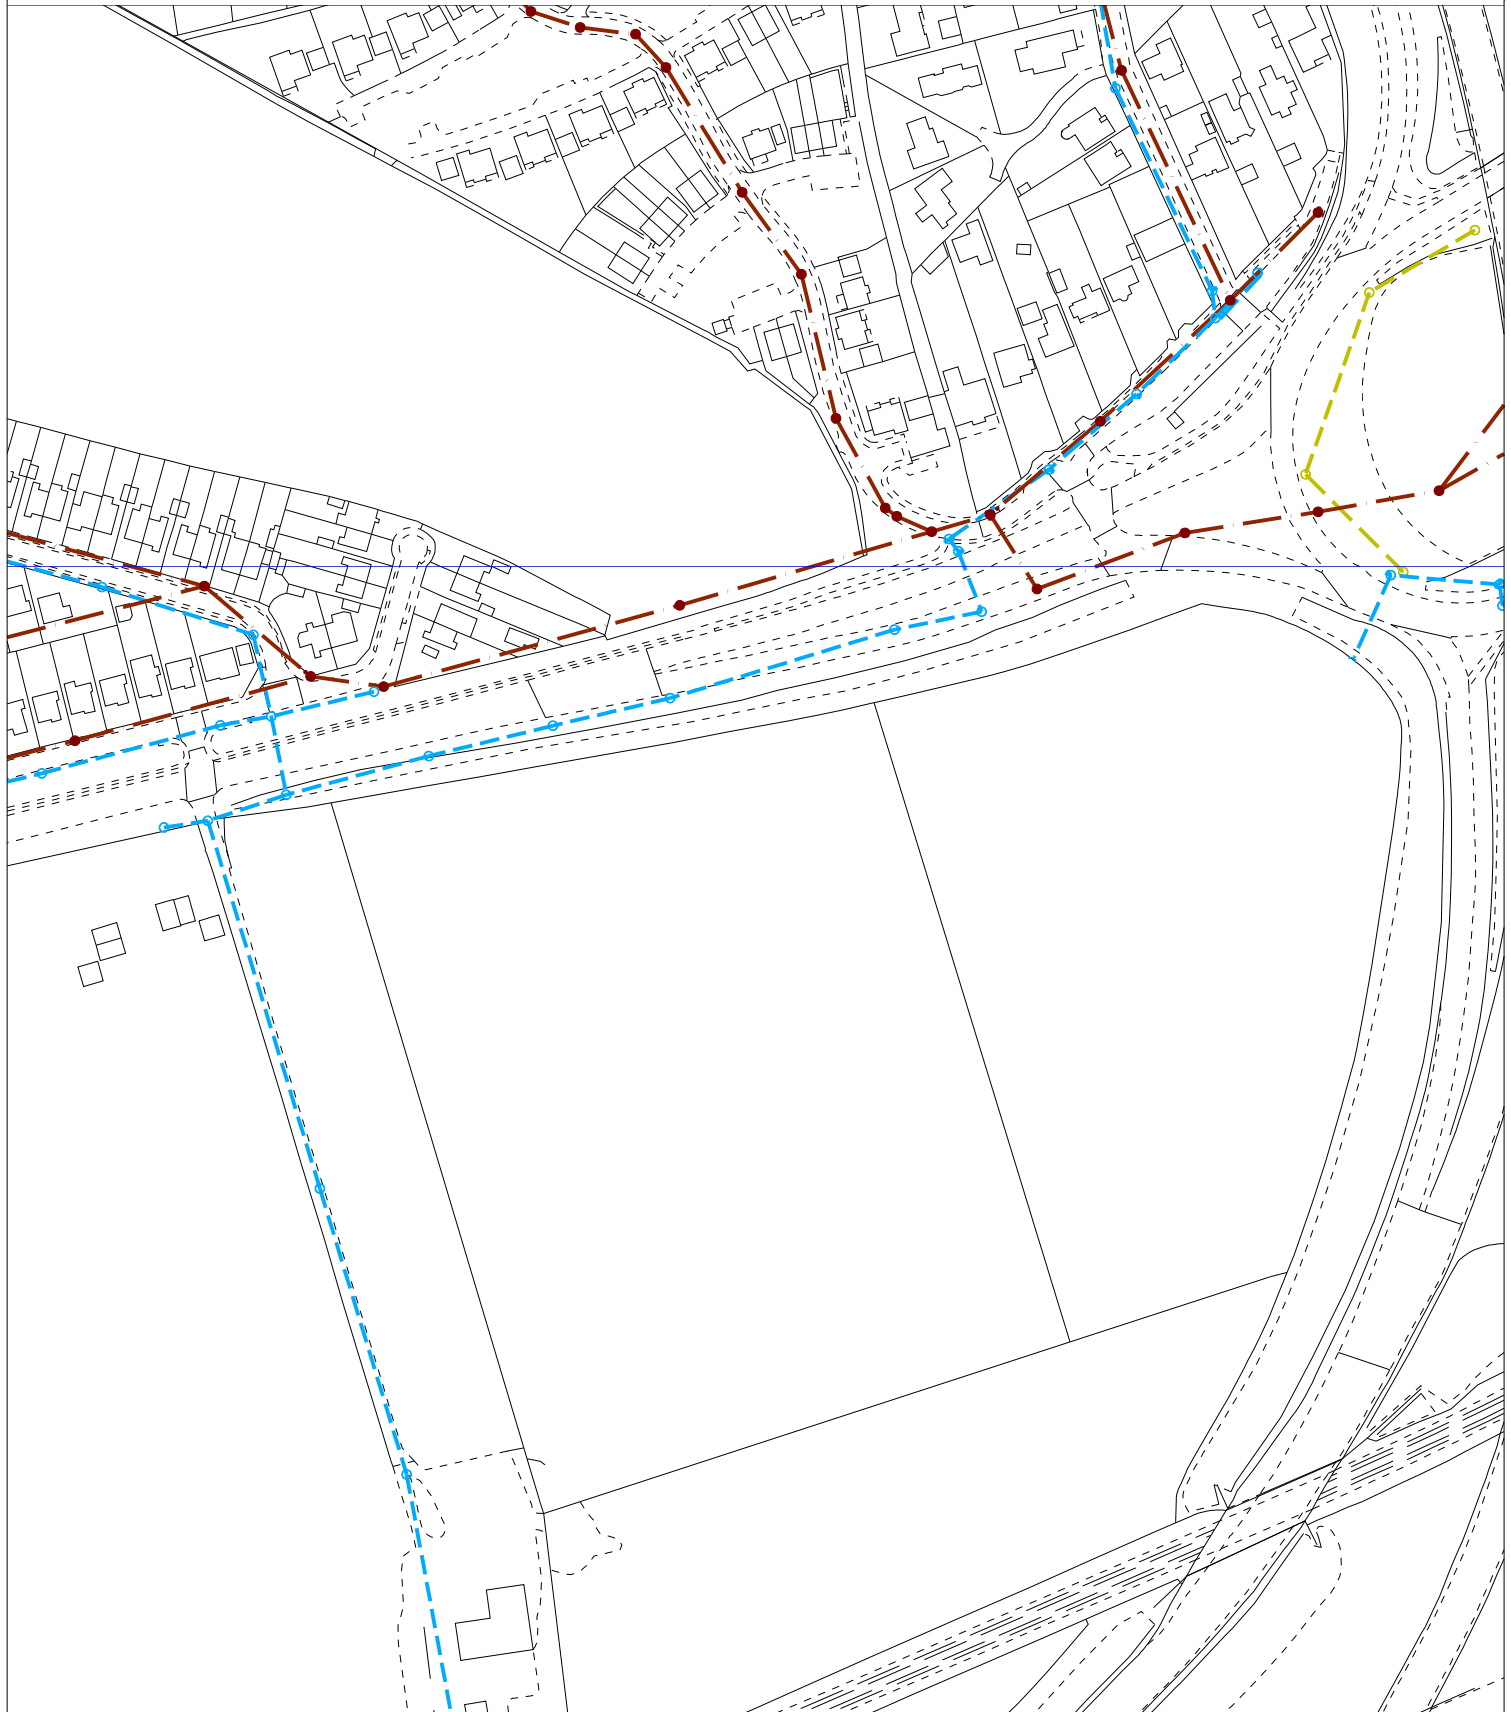

The positions of pipes shown on this plan are believed to be correct, but Southern Water Services Ltd accept no responsibility in the event of inaccuracy. The actual positions should be determined on site.

Based upon Ordnance Survey Digital Data with the permission of the controller of H.M.S.O. Crown Copyright Reserved Licence No. WU 298530

O.S. REF: SU6905NW

Scale: 1:2500

Screen Print

WARNING: BAC pipes are constructed of Bonded Asbestos Cement

WARNING: Unknown (UNK) materials may include Bonded Asbestos Cement



Printed By: rudraps

Date: 28-7-2021

Southern Water MapGuide Browser

Requested By: