




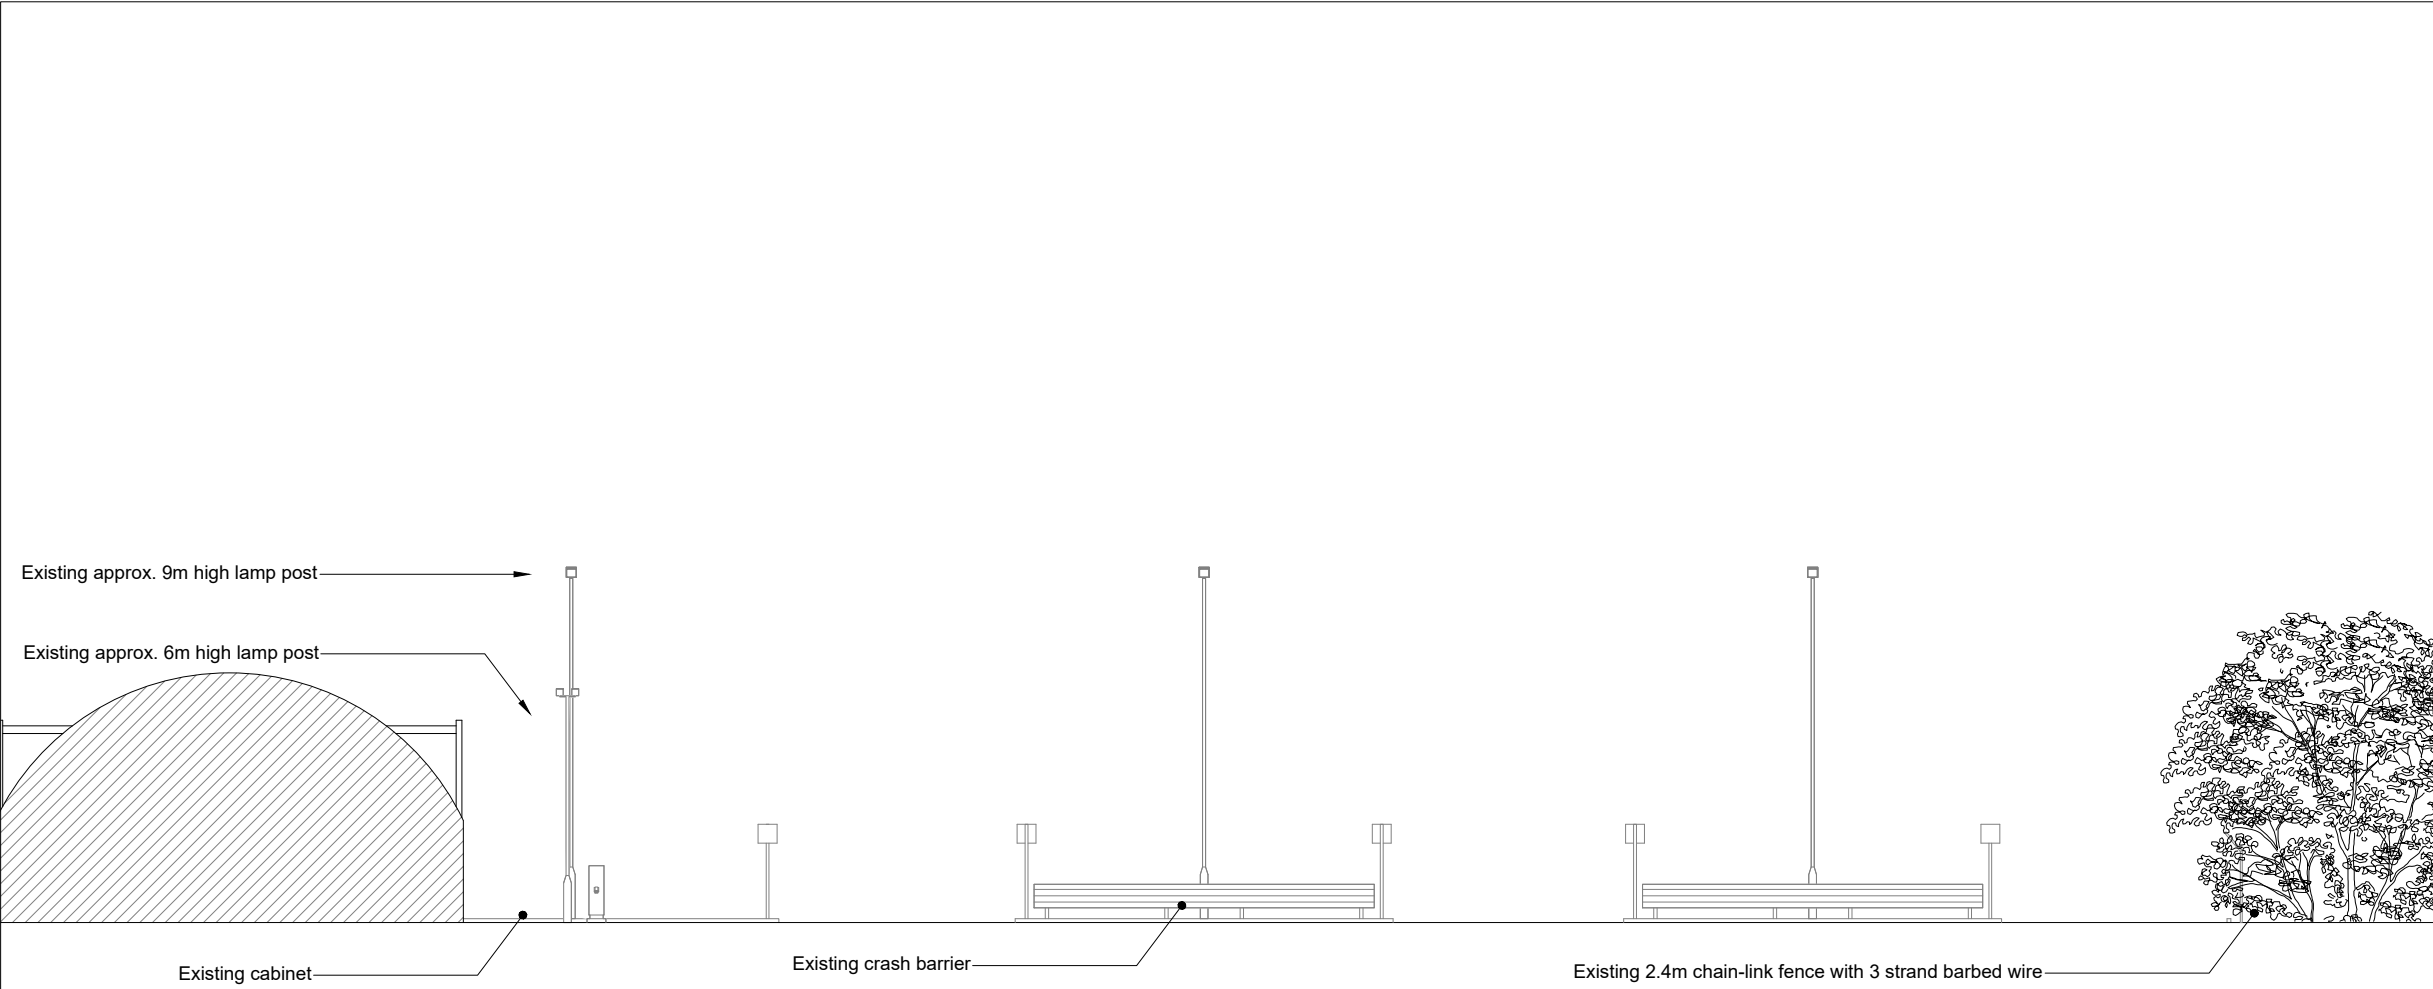

Existing East Site Elevation
(Scale 1:200)

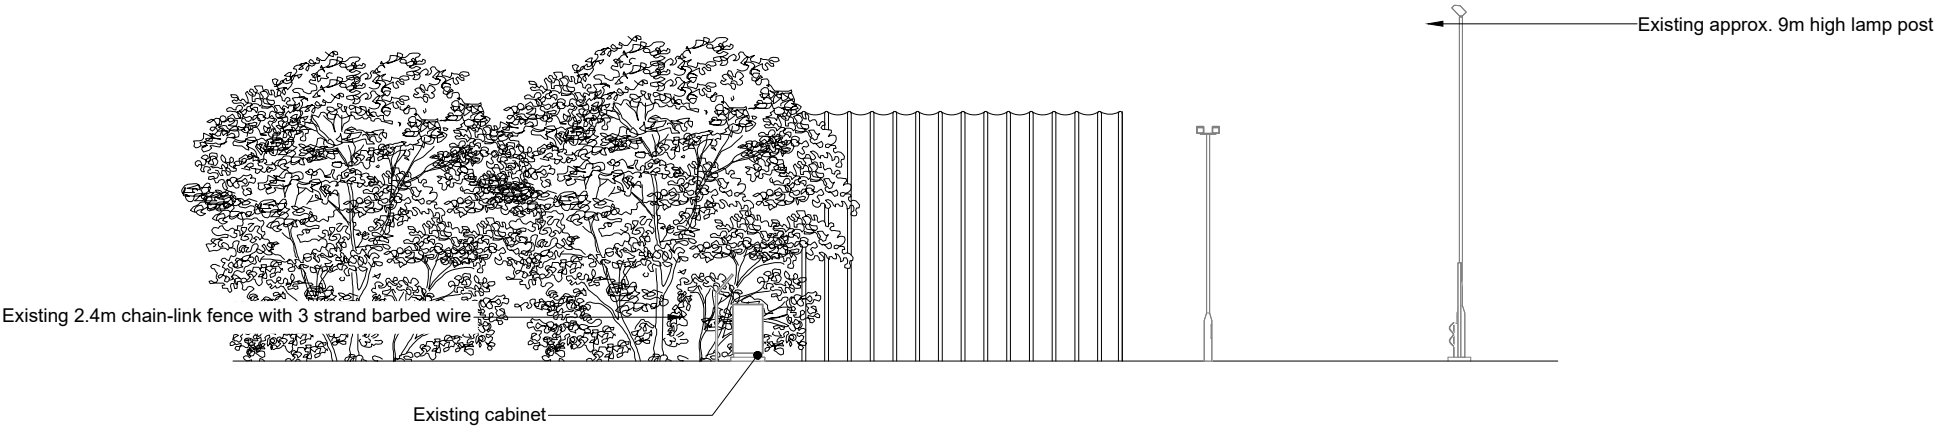

Existing North Site Elevation
(Scale 1:200)

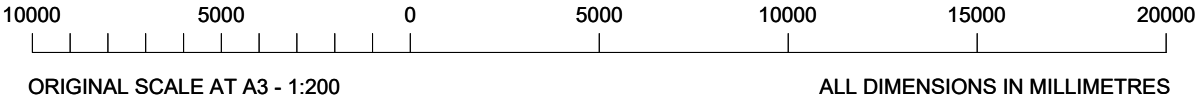

- ORIGINAL DRAWING SIZE A3P1808-212
- NOTES
1. This drawing to be read in conjunction with drawing series 001-007.

2. All dimensions are in mm unless otherwise noted.

3. Responsibility is not accepted for errors made by others in scaling from this drawing. All construction information should be taken from figured dimensions only from this drawing.

A	PLANNING ISSUE	01.11.21	VV
REV	DESCRIPTION OF REVISION	DATE	BY



**Euro-Tel
Design**

2 Charnwood House, Marsh Road, Bristol BS3 2NA
tel :0117 966 5526 web: euro-teldesign.com



15 Bedford Street, London WC2E 9HE t: 0203 5100 602 www.cityfibre.com

Drawing Title

EXISTING SITE ELEVATIONS 2/2

Site Location

KENWOOD BUSINESS CENTRE
NEW LANE
HAVANT
PO9 2NH

Drawn by
VV

Checked by
SB

Approved by
JR

Date Drawn
01.11.21

Date Checked
01.11.21

Date Approved
01.11.21

Site Code
HAV1

Drawing Number
P1808-212-PL-004-A