


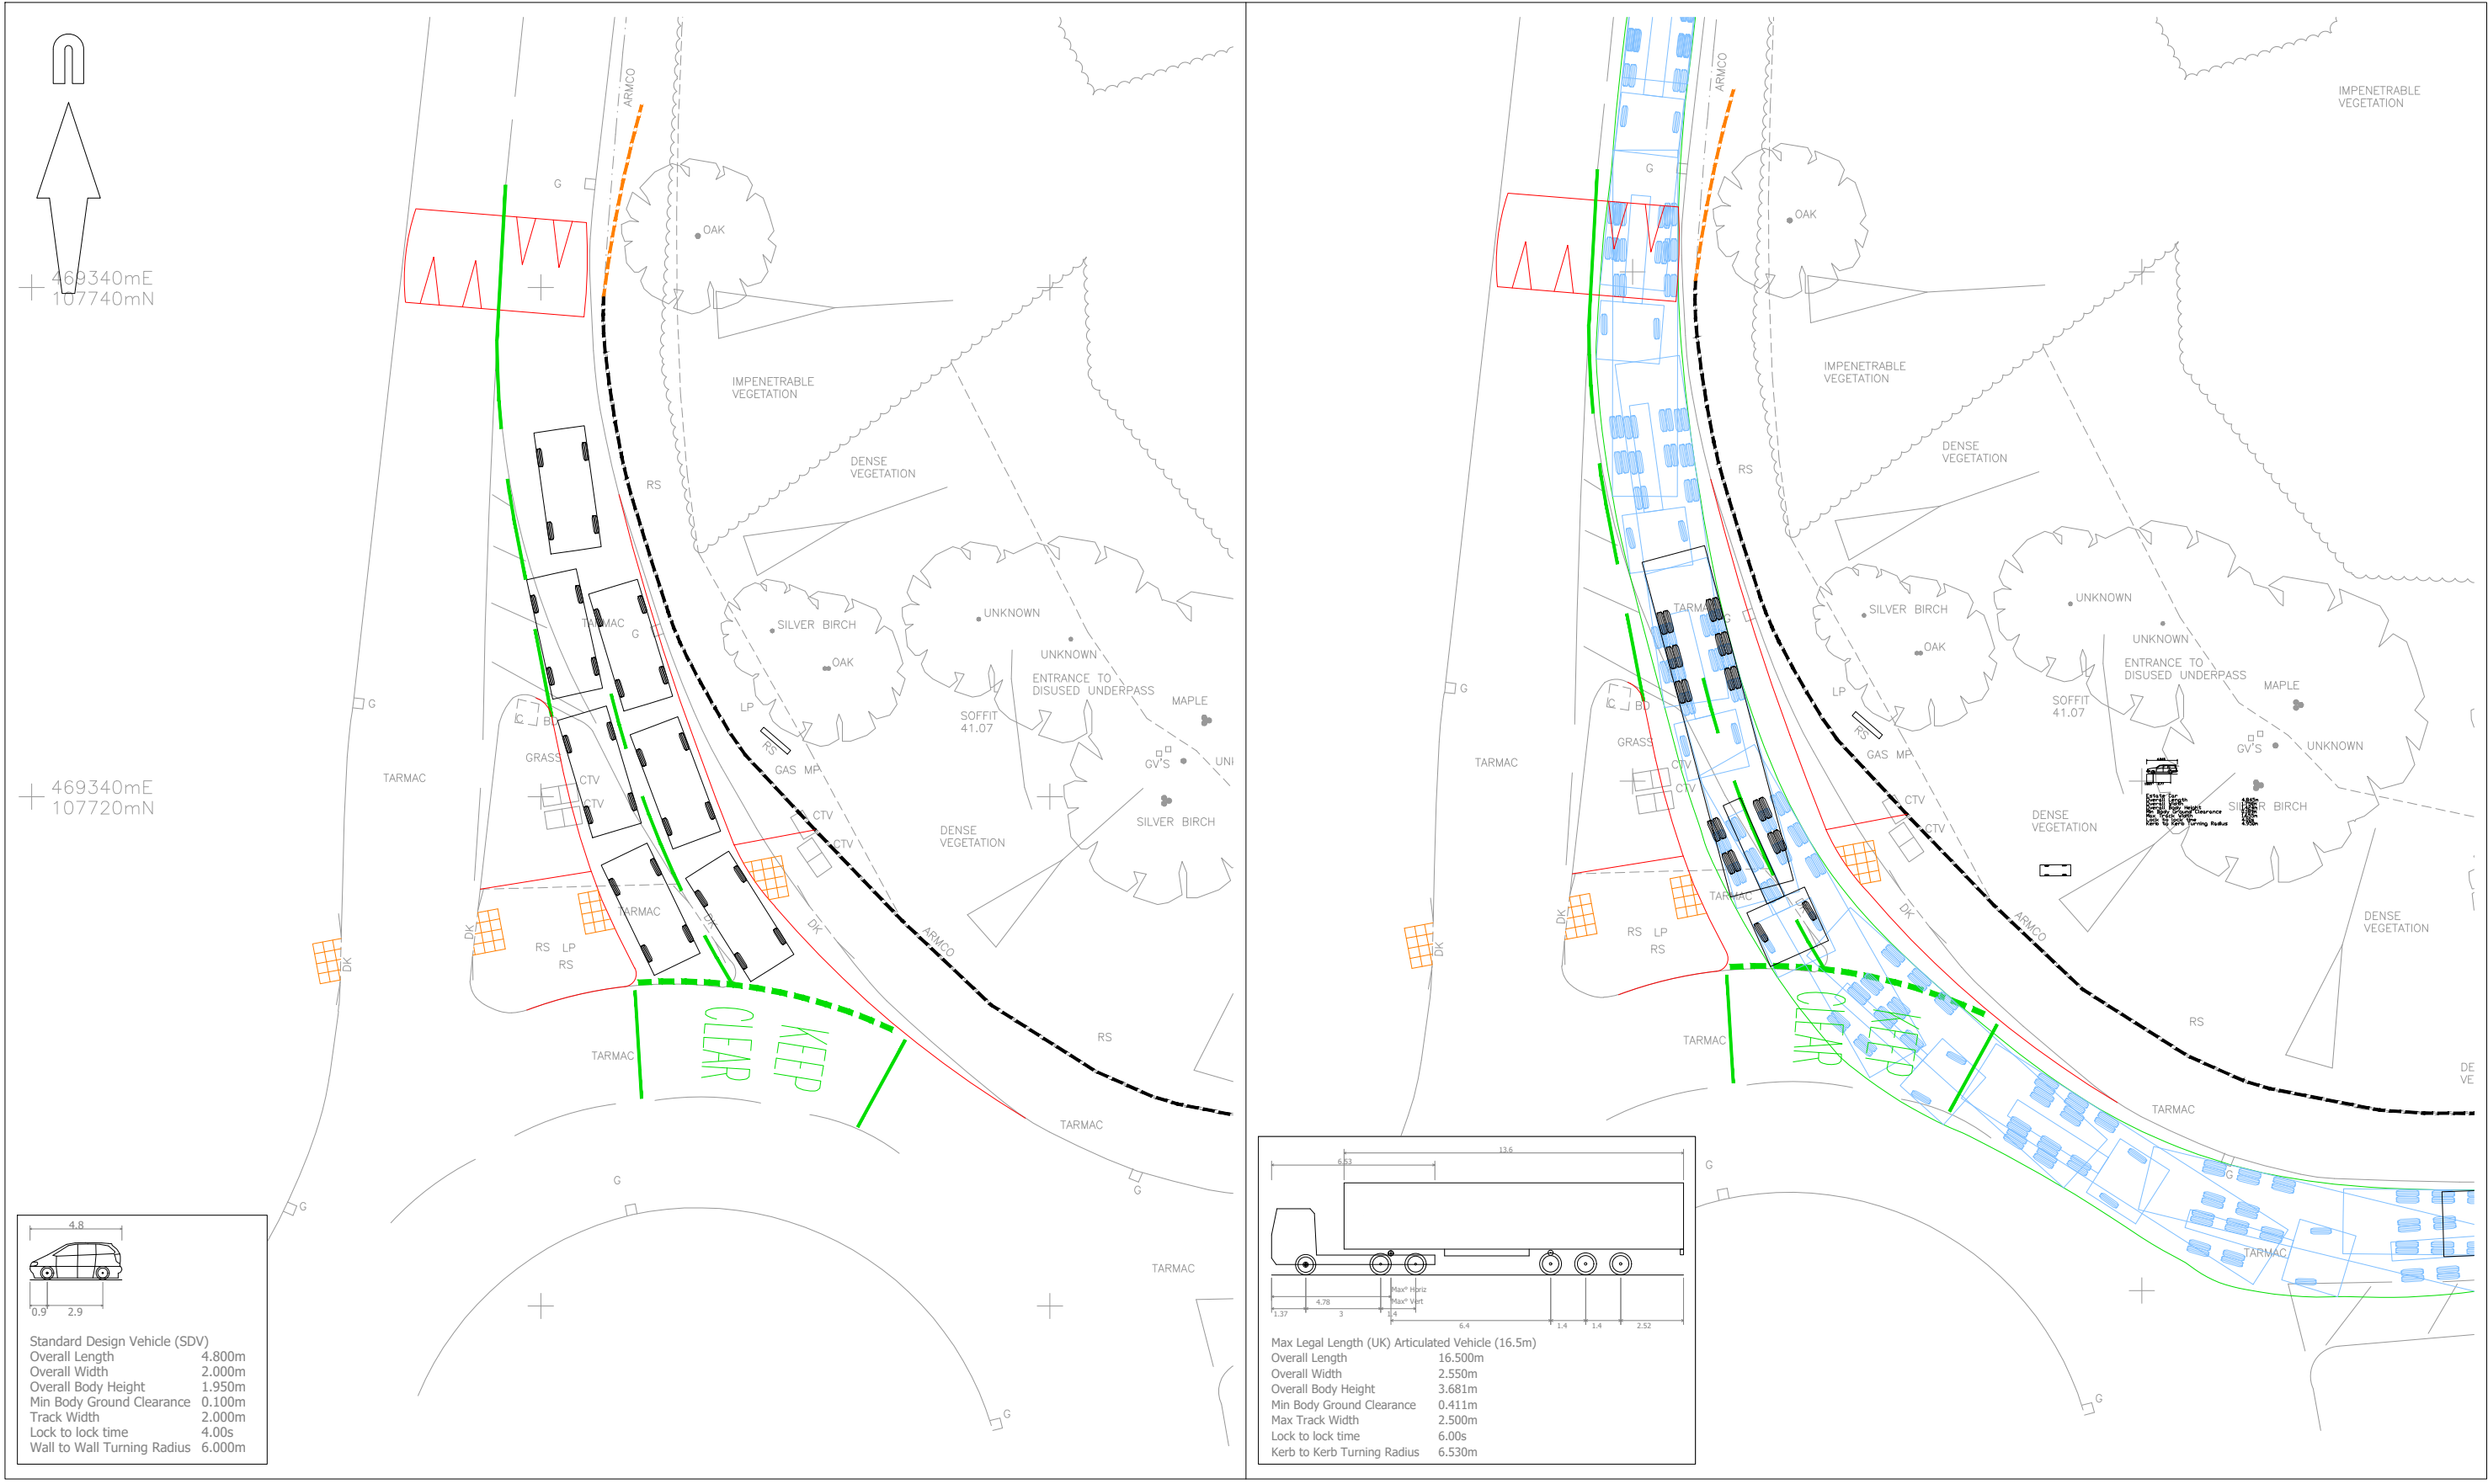

© Crown copyright and database rights 2019. Ordnance Survey 0100031673



Mayer Brown Limited
Suite 501 CityPoint Temple Gate Bristol BS1 6PL
Telephone 0117 9251027 Fax 0117 9251029
bristoloffice@mayerbrown.co.uk www.mayerbrown.co.uk

client
LIDL GREAT BRITAIN LIMITED

project
**PROPOSED LIDL FOODSTORE
PURBROOK WAY, HAVANT**

title
**SWEPT PATH ANALYSIS
PROPOSED B&Q ARM IMPROVEMENTS
DRAWING 06 REV H**

scale 1:250 @ A3 drawn by RB checked by -

date OCTOBER 2021 cad file 211020 - B&Q ARM

drawing number B/LIDL PURBROOKWAY2.1/06H/TK01 rev. -