
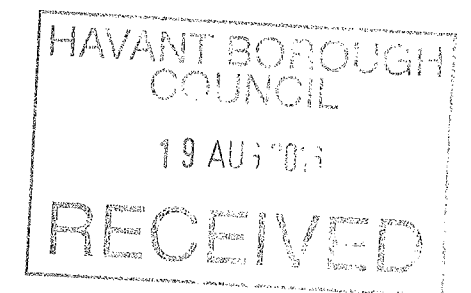


SINGLE STOREY SIDE AND REAR ADDITIONS
2, SIDDLESHAM CLOSE, HAYLING IS, HANTS
FOR MR & MRS P. CLARKE

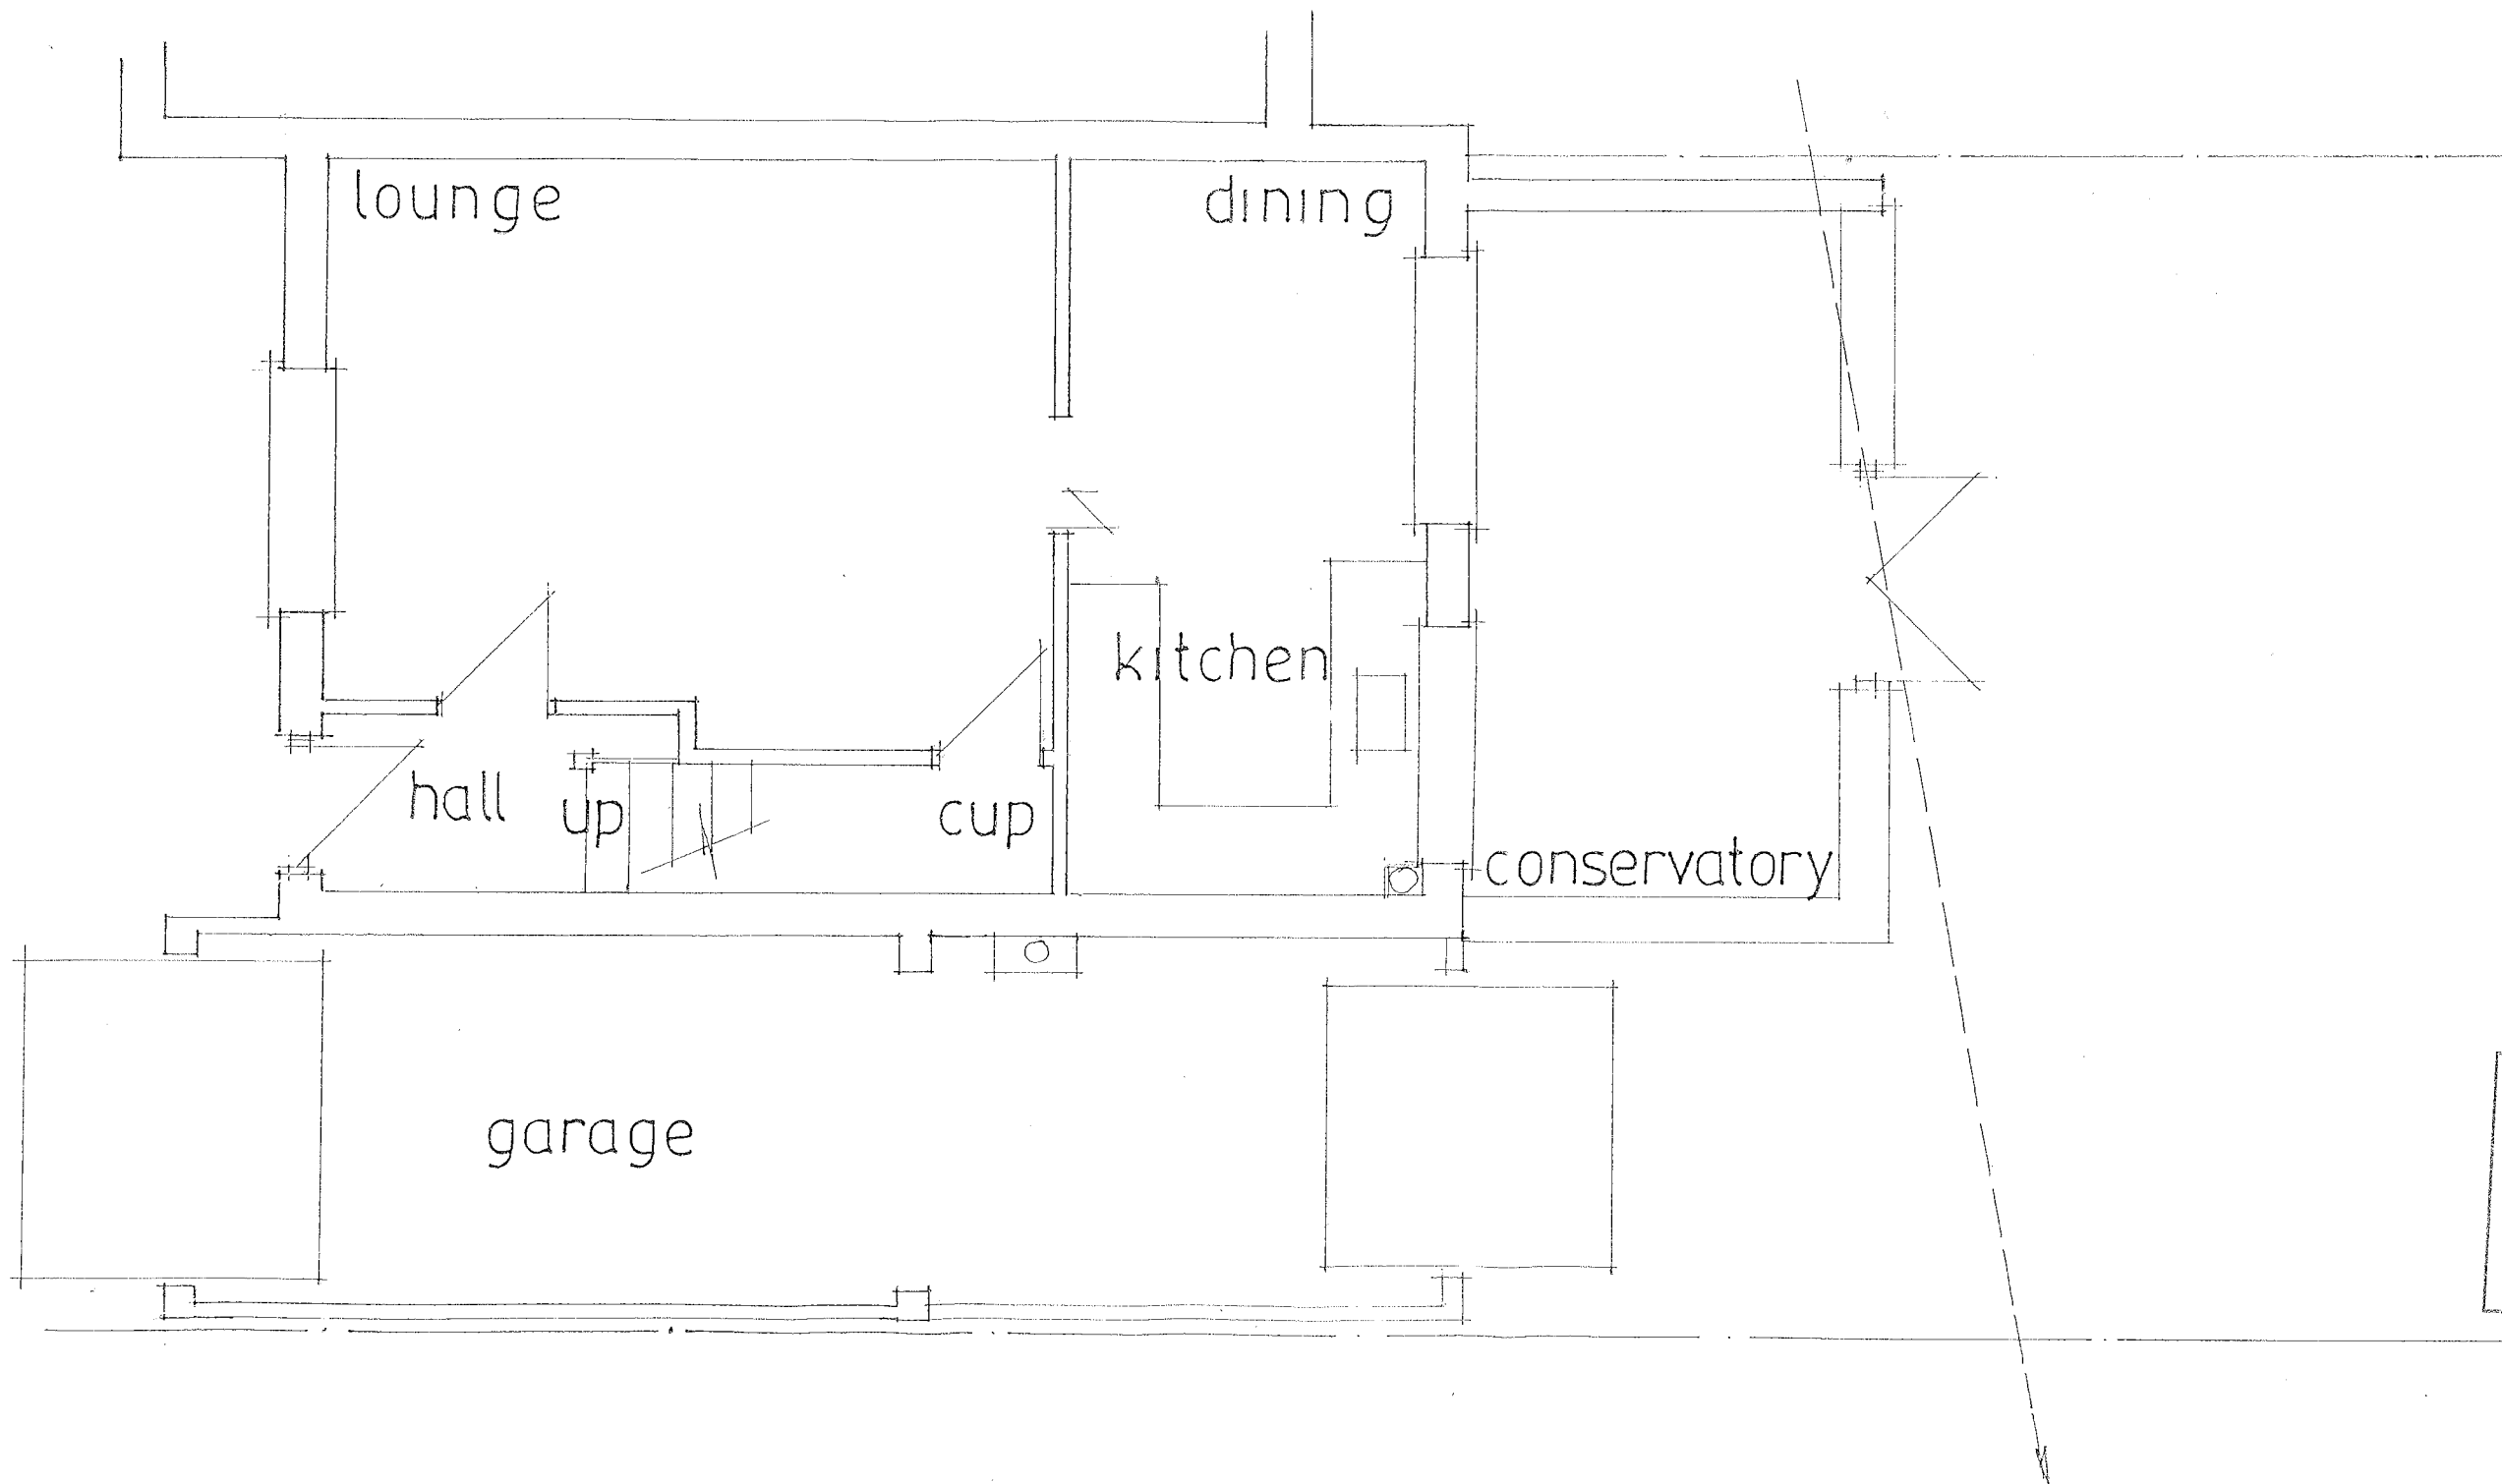

date aug 16
scale 1:100

Existing Ground Floor

PETER J. WALKER MRICS
CHARTERED SURVEYOR
182 SEAFRONT, HAYLING ISLAND, HANTS
PO11 9 AN

TEL: 02392467571