




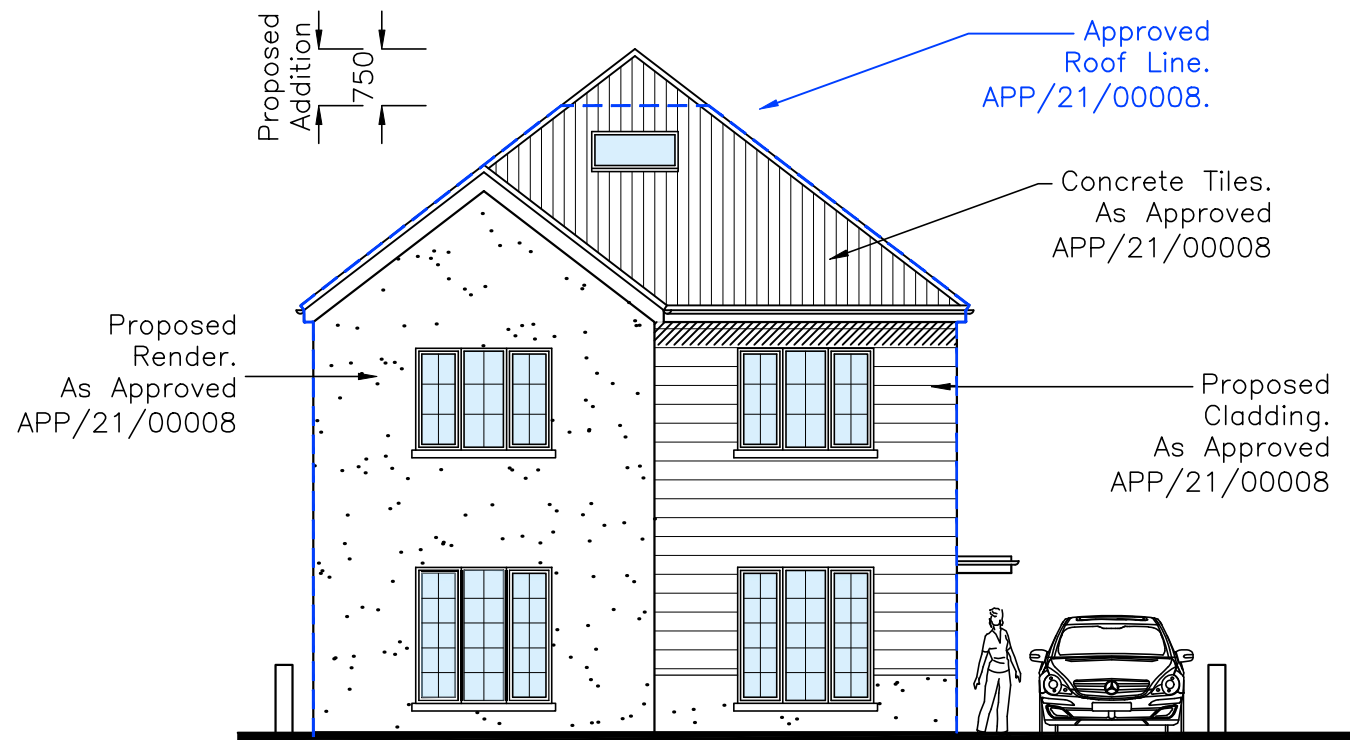

South

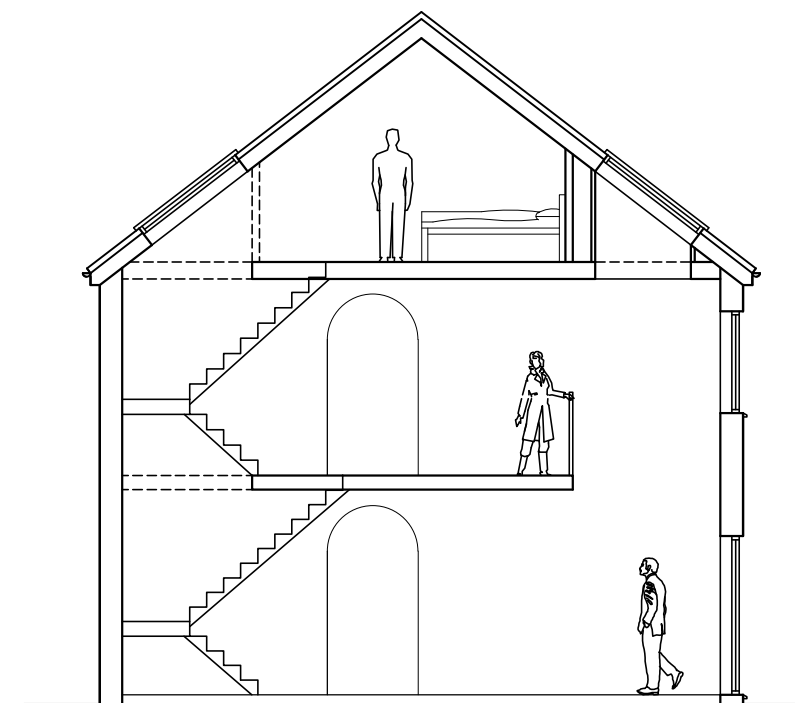

Draft Section A-A

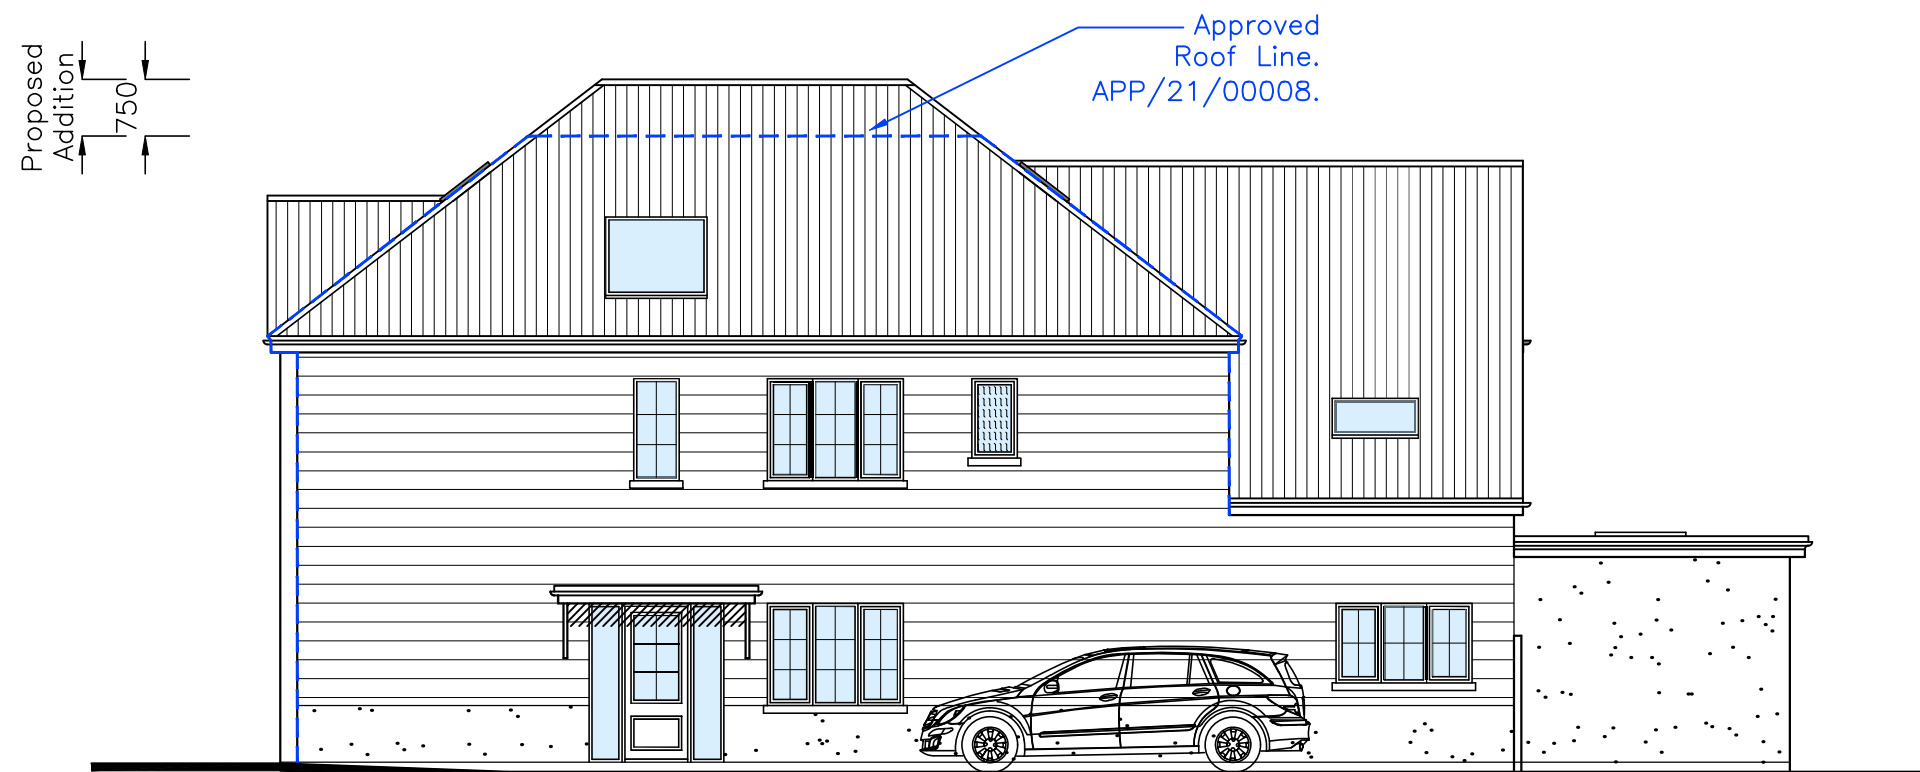

East



**CAD**

Critchley Architecture And Design Ltd.  
Contact: 02392 474 919 | info@caad.online  
The Old Brewery, 15E South Street, Havant, PO9 1BU

## Proposed Elevations

### Revisions

- a)
- b)
- c)
- d)

8 Jubilee Road,  
Waterlooville,  
Hampshire,  
PO7 7RD

Scale A1=1:50, A3=1:100  
Drawn SAR  
Date 18/08/2021

20102-520<sup>0</sup>

10m

20m

30m

40m