


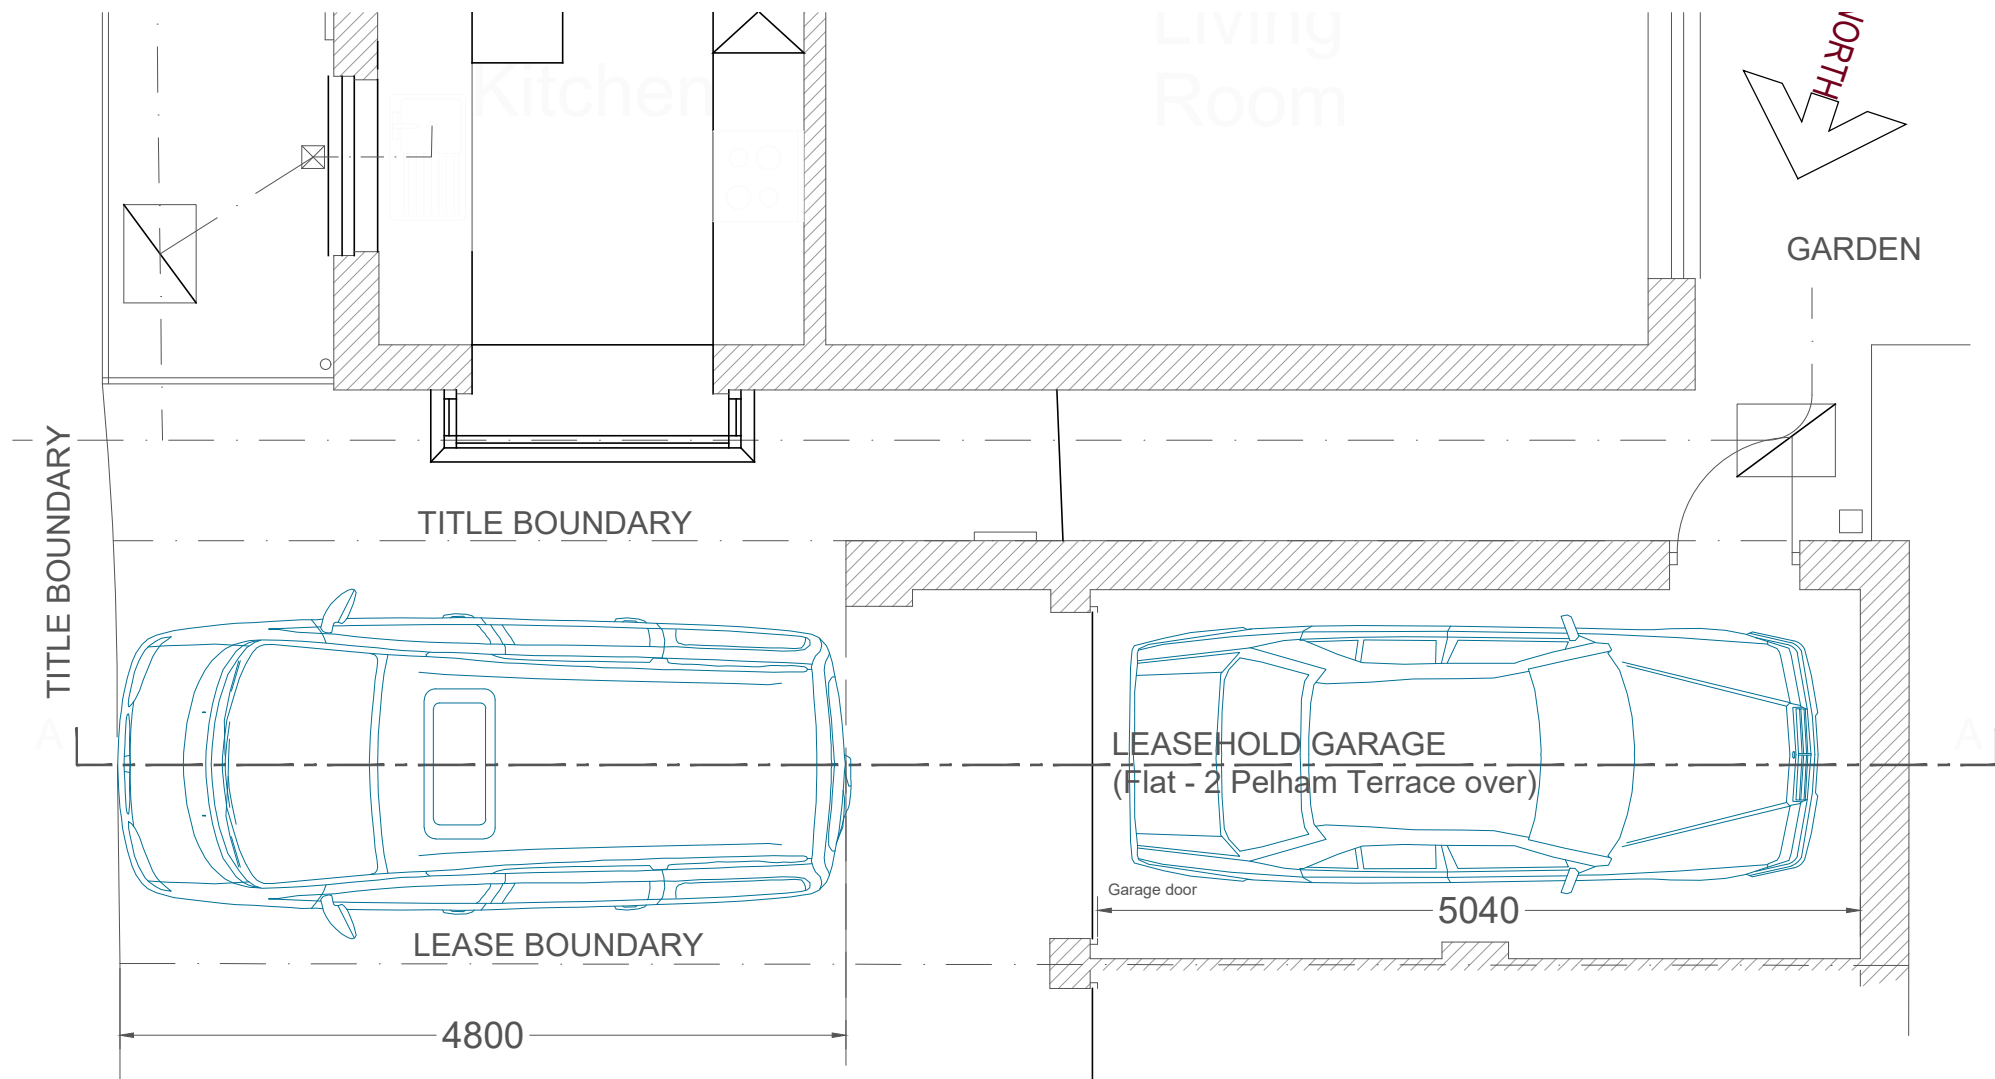

Garage Dog Shower
Existing Plan
November 2021 1:50

Scale Bar - metres

