



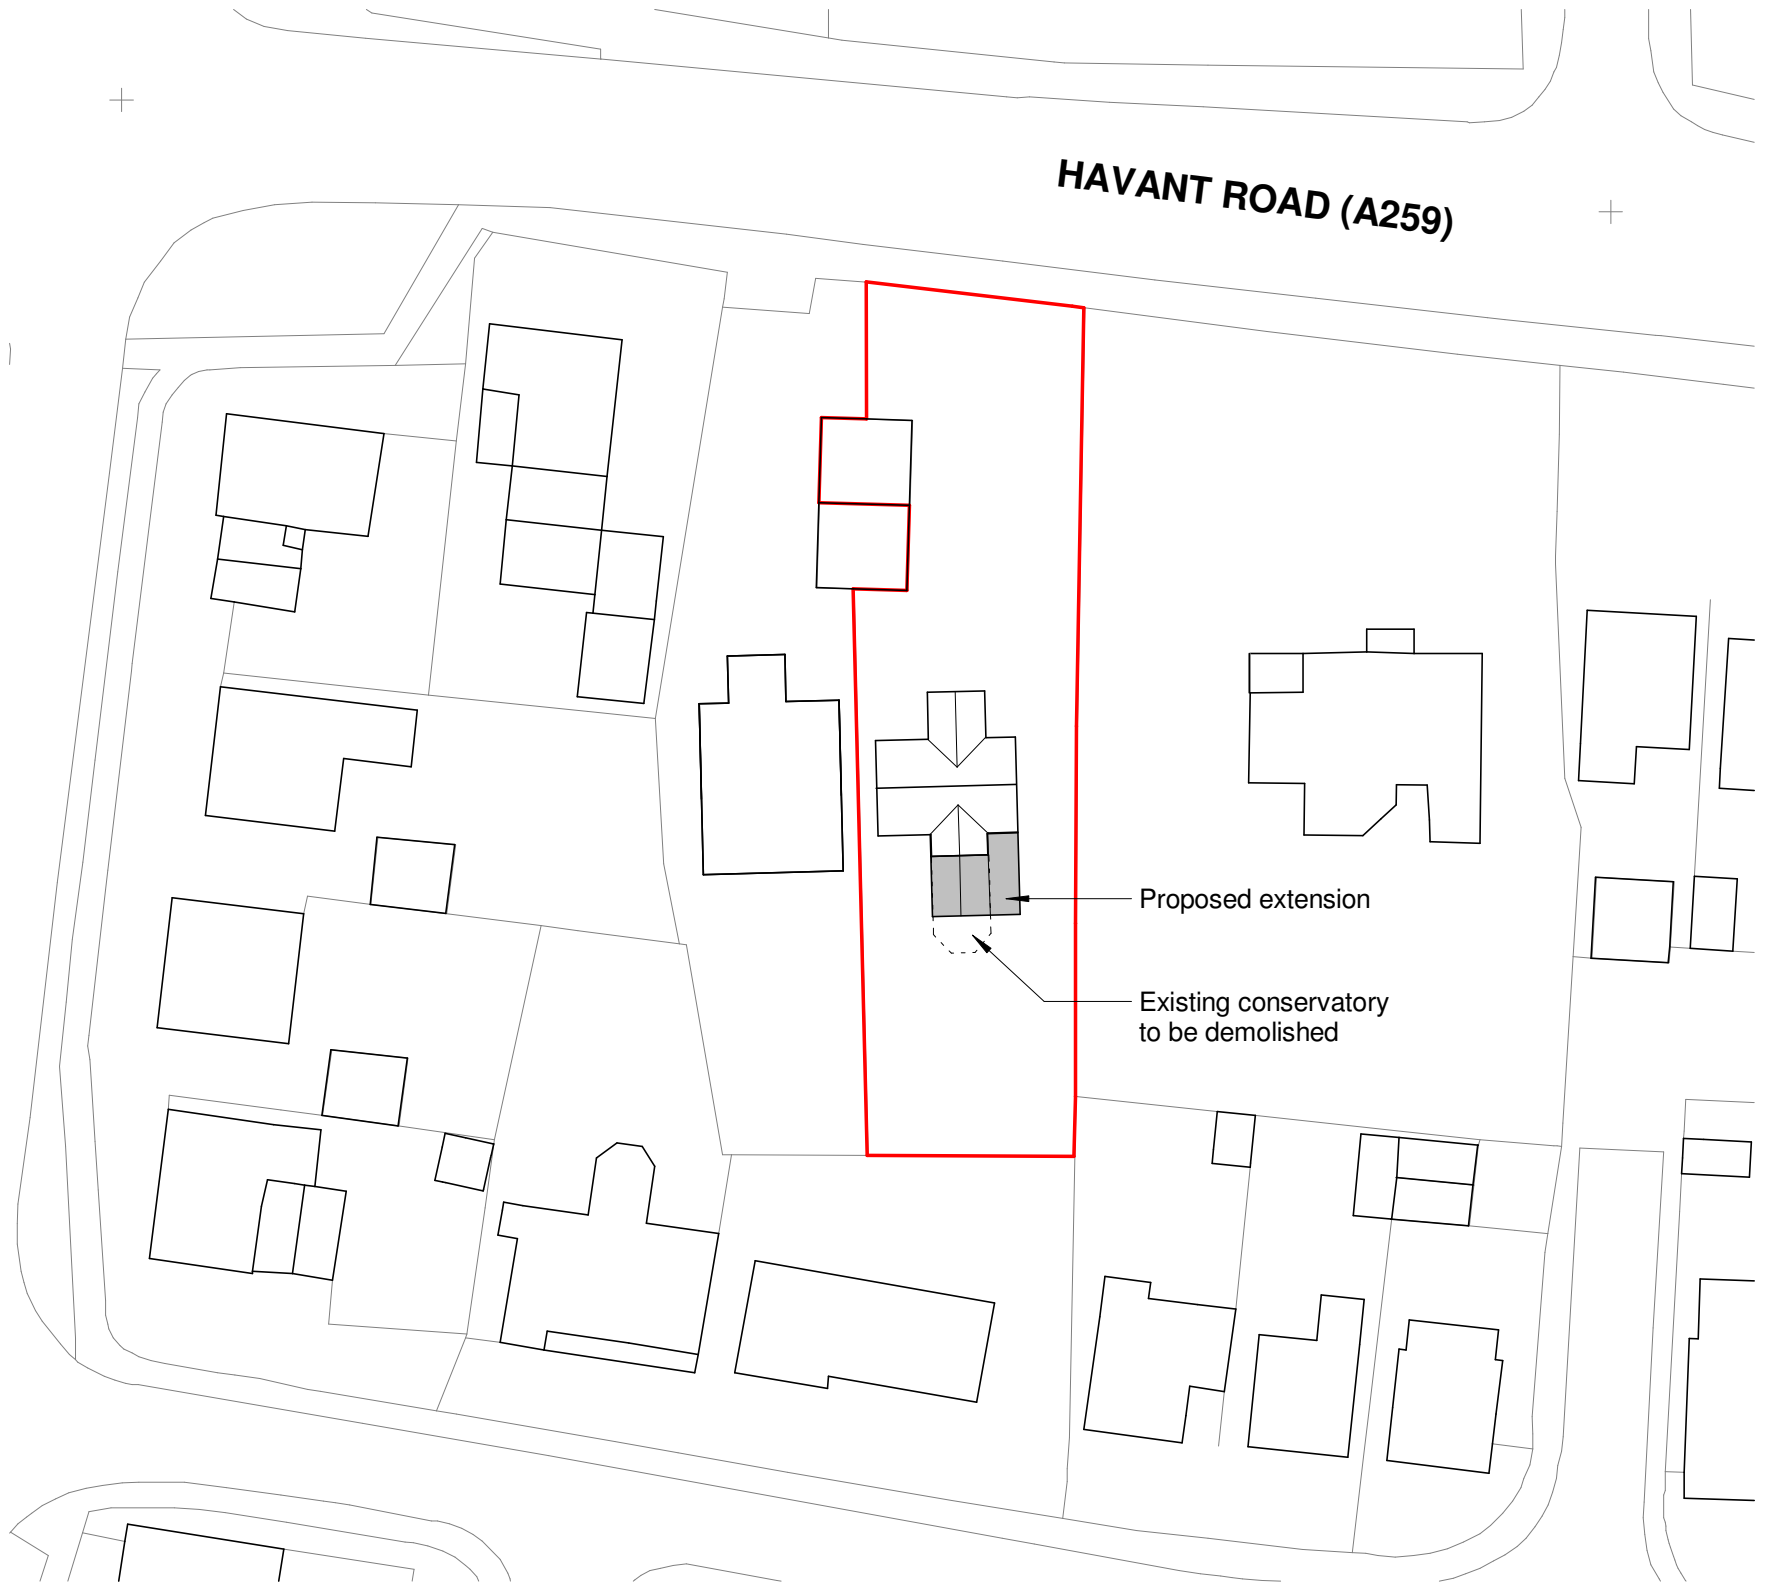


OS Data provided by MapServe
Crown Copyright 2021 Ordnance Survey 100053143

Location Plan
1 : 1250

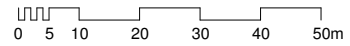

Proposed extension
Existing conservatory
to be demolished

Block Plan
1 : 500

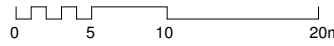

Chris Greed BA Hons Dip Arch (Portsmouth) ARB Registered Architect 20 Fernhurst Road, Southsea, PO48AA tel. 02392 753951 mob. 07985 789201 e. ChrisGreed.Architecture@gmail.com	NOTES					PROJECT		CLIENT		
	1. Do not scale from this drawing, except for the purpose of determining a planning application. 2. All dimensions to be checked on site. 3. Notify the CA of any discrepancies prior to starting works					80 Havant Road, Emsworth		Mr P Chilton		
	<									