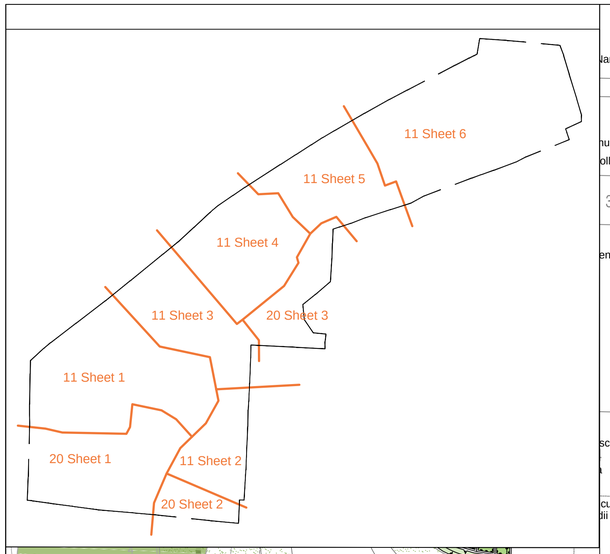

SPECIFICATION
All works generally, to comply with the written Soft Landscape Specification.

NOTE: DO NOT SCALE FROM DRAWING

Legend

- Existing trees to be retained and protected during construction
- Proposed tree planting within soft landscape. See detail on sheet 2
- Proposed climbing plants to be trained up adjacent wall/ fence/pergola with galvanised wires and hook set 250mm apart with support canes removed prior to planting
- Proposed *Buxus* (box) hedge planting to be planted in a single row at 300mm centres
- Proposed *Carpinus* (hornbeam) hedge planting to be planted in a double staggered row 300mm apart and at 500mm centres in each row. To be maintained at 1m height
- Proposed mixed native hedge planting to be planted in a double staggered row 300mm apart and at 500mm centres in each row. To be maintained at 1m height and 1.8m height adjacent to site boundaries
- Proposed shrub planting to receive 75mm bark mulch after planting operations
- Proposed wetland planting mix shrub planting to be planted in groups of 5-7no. of each species and as above
- Proposed grass areas to receive good quality amenity grass turves laid in line with good horticultural practices
- Existing grassland to be retained where possible, where disturbed re-seed with EM1 Basic General Purpose Meadow Mixture as supplied by Emorsgate and sown at 4 grams per msq, or similar and approved
- Areas of species rich turf to be laid in line with good horticultural practices, unless existing grassland areas are in good condition and can be retained.
- Proposed SUDs areas, to be seeded with Meadow Mixture seed mix for Wetlands (EM8) as supplied by Emergate and sown at 4 grams per msq, or similar and approved
- Proposed SUDs areas, to be seeded with Pond Edge Mixture (EP1) seed mix as supplied by Emersgate and sown at 4 grams per msq, or similar and approved
- Proposed bulb planting mix to include *Galanthus nivalis, Hyacinthoides non-scripta, Narcissus 'WP Milner'* and *Eranthis cilicica* at 25no/m²
- Schwegler 2FF Bat Box
- Schwegler 17a Bird Box
- Schwegler 1 SP Bird Box

Rev	Date	Details	Drawn

ACD ENVIRONMENTAL

Ecology
Archaeology
Arboriculture
Landscape Architecture

ACD at these offices:
Rodbourne Rail Business Centre, Grange Lane, Malmesbury, SN16 0ES
Tel: 01666 825646

Courtyard House, Mill Lane, Godalming, GU7 1EY
Tel: 01483 425714

Suite 6, Crescent House, Yonge Close, Eastleigh, SO50 9SX
Tel: 02382 026 300
email: mail@acdenv.co.uk
www.acdenvironmental.co.uk

BARRATT HOMES

scheme: Land at Havant Road, Emsworth
client: Barratt Homes
drawing: Landscape Proposals
date: July 2016
scale: 1:200@A1
drawing no: BDWS20345 20 Sheet 1
drawn: JD checked: AE

Copyright of ACD Environmental Ltd. All rights described in Chapter IV of the Copyright, Designs and Patents Act 1988 have been generally asserted: 2011. Copyright of this plan remains with ACD until all fees have been paid in full.

6No Salvia officinalis 'Purpurascens'
3No Daphne burkwoodii
3No Weigela 'Mont Blanc'
5No Salvia officinalis 'Berggarten'
4No Fuchsia 'Margaret'
4No Daphne odora var. rubra
4No Weigela 'Mont Blanc'
3No Salvia officinalis 'Berggarten'
3No Berberis thunbergii 'Atropurpurea Nana'
4No Rosmarinus offi.'Miss Jessop's Upright'
4No Pittosporum tenuifolium 'Tom Thumb'
5No Lonicera nitida 'May Green'
6No Daphne burkwoodii
5No Fuchsia 'Margaret'
6No Pittosporum tenuifol. 'Irene Patterson'
7No Deutzia gracilis 'Nikko'
4No Pittosporum tenuifolium 'Tom Thumb'
4No Rosmarinus offi.'Miss Jessop's Upright'
5No Salvia officinalis 'Berggarten'
1No Sorbus aucuparia 'Cardinal Royal'
7No Deutzia gracilis 'Nikko'
8No Lonicera nitida 'May Green'
8No Myrtus communis tarentina
5No Cotoneaster x suecicus 'Coral Beauty'
4No Escallonia 'Apple Blossom'
6No Rosmarinus offi.'Miss Jessop's Upright'
44No Buxus sempervirens
5No Euonymus fortunei 'Emerald Gaiety'
15No Buxus sempervirens
14No Buxus sempervirens
16No Buxus sempervirens
8No Fuchsia 'Margaret'
4No Buxus sempervirens
6No Abelia × grandiflora 'Kaleidoscope'
5No Salvia officinalis 'Berggarten'
10No Escallonia 'Apple Blossom'
8No Rosmarinus offi.'Miss Jessop's Upright'
8No Daphne burkwoodii
70No Buxus sempervirens
7No Salvia officinalis 'Berggarten'
2No Euonymus fortunei 'Emerald Gaiety'
44No Buxus sempervirens
2No Salix caprea
1No Salix caprea
2No Betula pendula 'Youngii'
16No Iris pseudacorus 10%
16No Carex riparia 10%
16No Carex nigra 10%
24No Typha angustifolia 15%
16No Glyceria fluitans 10%
16No Mentha aquatica 10%
16No Myosotis scorpioides 10%
24No Persicaria amphibia 15%
16No Veronica beccabunga 10%
17No Iris pseudacorus 10%
17No Carex riparia 10%
17No Carex nigra 10%
26No Typha angustifolia 15%
17No Glyceria fluitans 10%
17No Mentha aquatica 10%
17No Myosotis scorpioides 10%
26No Persicaria amphibia 15%
17No Veronica beccabunga 10%
11No Iris pseudacorus 10%
11No Carex riparia 10%
11No Carex nigra 10%
17No Typha angustifolia 15%
11No Glyceria fluitans 10%
11No Mentha aquatica 10%
11No Myosotis scorpioides 10%
17No Persicaria amphibia 15%
11No Veronica beccabunga 10%
2No Salix alba
3No Betula nigra
5No Cornus sanguinea 5%
11No Corylus avellana 10%
57No Crataegus monogyna 50%
17No Euonymus europaeus 15%
11No Acer campestre 10%
5No Prunus spinosa 5%
5No Viburnum opulus 5%
16No Viburnum opulus
7No Pittosporum tenuifolium 'Tom Thumb'
7No Fuchsia 'Margaret'
8No Salvia officinalis 'Berggarten'
7No Lonicera nitida 'May Green'
7No Abelia × grandiflora 'Kaleidoscope'
7No Weigela 'Mont Blanc'
8No Salvia officinalis 'Berggarten'
7No Berberis thunbergii 'Atropurpurea Nana'
7No Deutzia gracilis 'Nikko'
5No Daphne odora var.rubra
5No Rosmarinus offi.'Miss Jessop's Upright'
2No Pittosporum tenuifolium 'Tom Thumb'
6No Lonicera nitida 'May Green'
8No Salvia officinalis 'Berggarten'
7No Myrtus communis tarentina
7No Fuchsia 'Margaret'
7No Pittosporum tenuifol. 'Irene P
9No Escallonia 'Apple Blo
6No Daphne burkwoodii
7No Rosmarinus offi.'Miss Jessop's Upright'
7No Fuchsia 'Margaret'
7No Cotoneaster x suecicus 'Coral Beauty'
7No Escallonia 'Apple Blossom'
6No Lonicera nitida 'May Green'
5No Cotoneaster x suecicus 'Coral Beauty'
9No Daphne burkwoodii
2No Jasminum officinale grandiflora
4No Rosmarinus offi.'Miss Jessop's Upright'
4No Daphne odora var. rubra
8No Salvia officinalis 'Berggarten'
6No Daphne burkwoodii
6No Rosmarinus offi.'Miss Jessop's Upright'
6No Lonicera nitida 'May Green'
19No Iris pseudacorus 10%
19No Carex riparia 10%
19No Carex nigra 10%
87No Sparganium emersum 45%
19No Typha angustifolia 10%
29No Carex acutiformis 15%
3No Salix purpurea
10No Iris pseudacorus 10%
10No Carex riparia 10%
10No Carex nigra 10%
47No Sparganium emersum 45%
10No Typha angustifolia 10%
15No Carex acutiformis 15%
2No Salix caprea
69No Abelia × grandiflora 'Kaleidoscope' 20%
69No Miscanthus sinensis 'Kleine Fontane' 20%
69No Pittosporum tenuifolium 'Tom Thumb' 20%
69No Rosmarinus offi.'Miss Jessop's Upright' 20%
69No Salvia officinalis 'Purpurascens' 20%
LEAP
LEAP
LEAP
5No Betula nigra 10%
5No Cornus sanguinea 'Midwinter Fire' 10%
5No Frangula alnus 10%
7No Salix cinerea 15%
5No Salix purpurea 10%
7No Salix triandra 15%
5No Sorbus torminalis 10%
5No Viburnum lantana 10%
5No Viburnum opulus 10%
Pumping Station
16No Viburnum opulus
1No Cornus sanguinea 5%
2No Corylus avellana 10%
12No Crataegus monogyna 50%
3No Euonymus europaeus 15%
2No Acer campestre 10%
1No Prunus spinosa 5%
1No Viburnum opulus 5%
16No Buxus se
8No Rosm
7No Pittosp
7No Daphne bu
7No Pittosporum ten
7No Myrtus commun
7No Cotoneaster x sue
6No Escallonia 'Apple
7No Fuchsia 'Mar
60No Buxus sempervi
50No Buxus sempervir
1No Prunus
6No Myrtus
5No Pittospo
2No Betula nigra
1No A
6No Iris pseudacorus 10%
6No Carex riparia 10%
6No Carex nigra 10%
9No Typha angustifolia 15%
6No Glyceria fluitans 10%
6No Mentha aquatica 10%
6No Myosotis scorpioides 10%
9No Persicaria amphibia 15%
6No Veronica beccabunga 10%
1No Salix alba
10No Iris pseudacorus 10%
10No Carex riparia 10%
10No Carex nigra 10%
15No Typha angustifolia 15%
10No Glyceria fluitans 10%
10No Mentha aquatica 10%
10No Myosotis scorpioides 10%
15No Persicaria amphibia 15%
10No Veronica beccabunga 10%