


This drawing may be scaled with reference to the scale bar for planning application purposes only. Do not scale for any other purpose, use only annotated dimensions. All dimensions are to be checked by parties using the drawing, and any errors or omissions are to be reported to James Potter Associates Ltd.


Rev.	Date	Note	Author	Checked
-	dd/mm/yy	Note	XXX	XXX




1:100 PROPOSED FRONT (WEST)ELEVATION

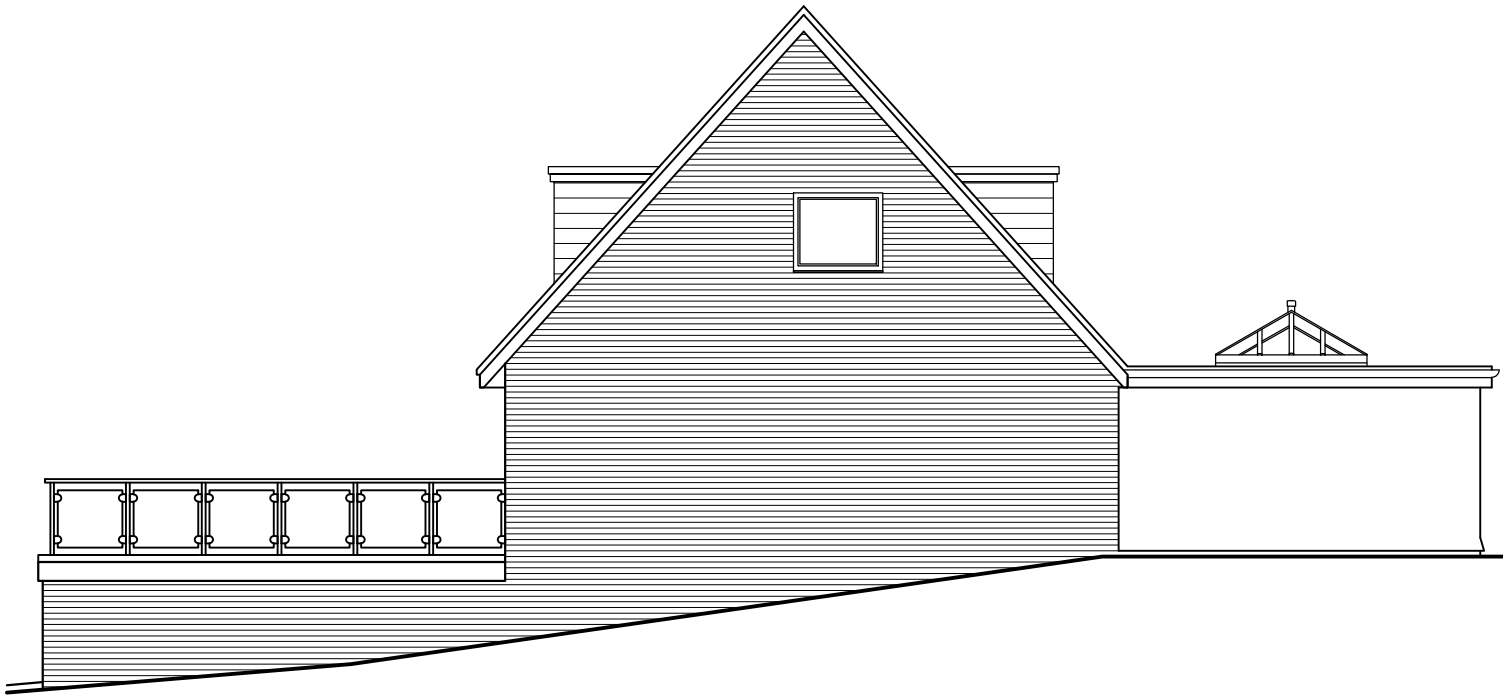


1:100 PROPOSED SIDE (SOUTH)ELEVATION

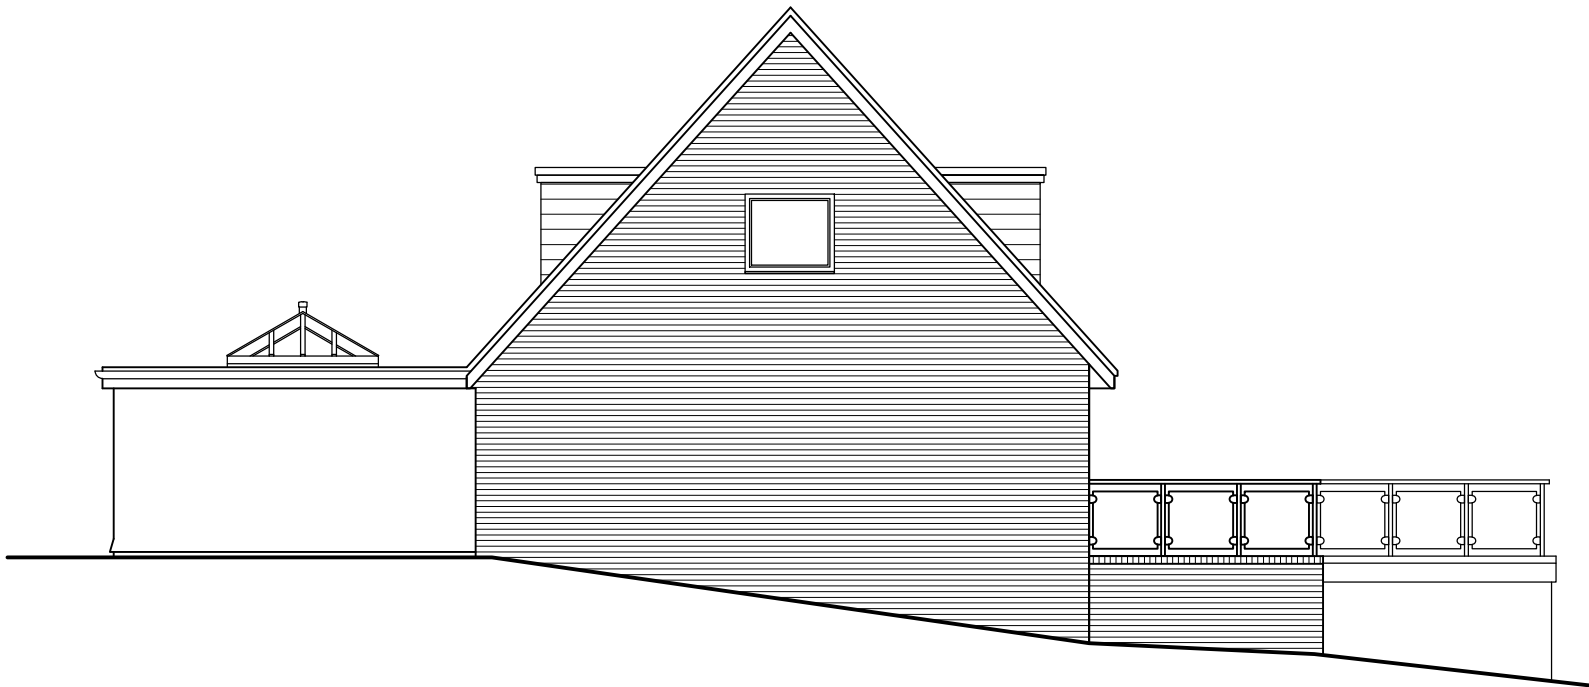

1:100 PROPOSED SIDE (NORTH)ELEVATION

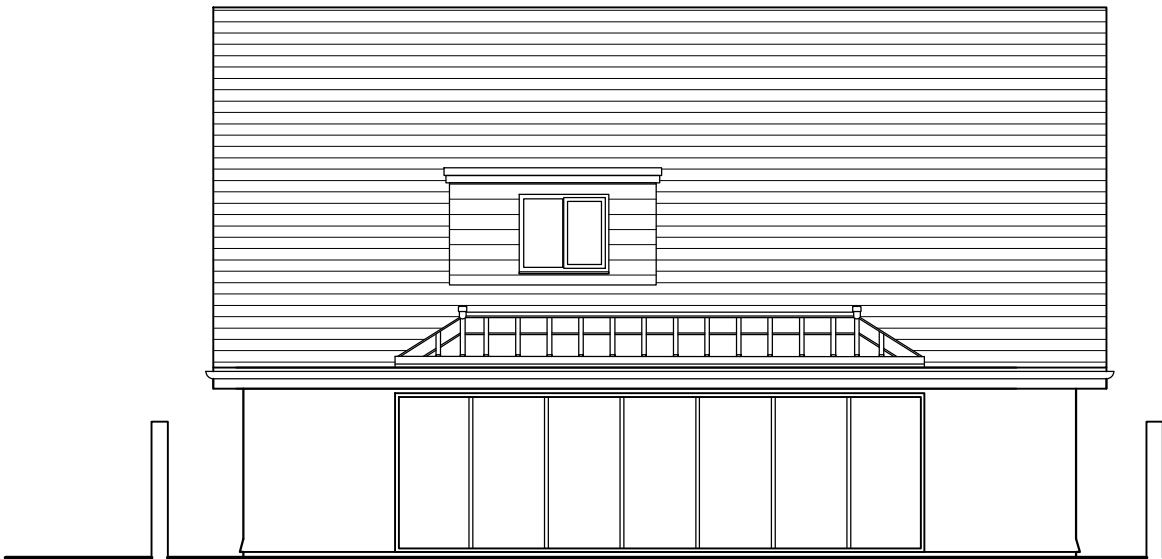

1:100 PROPOSED REAR (EAST)ELEVATION

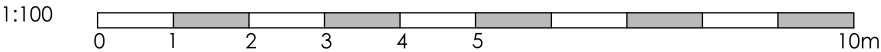

Project	GARAGE AND REAR EXTENSIONS 51 HULBERT ROAD WATERLOOVILLE PO7 7NX					Drawing	PROPOSED ELEVATIONS		
						Job-Dwg Number	16033-PL-005	Rev.	-
Client	MIKE POYNTER					JPA JAMES POTTER ASSOCIATES www.jpa.design JPA - PORTSMOUTH 64 Hunter Road, Southsea, Portsmouth, PO4 9AY t. +44(0)7809612150			
Status	PLANNING								
Scale	1:100		Sheet Size A3						
Author	JP	Checked	RH	Date	22/06/16				