




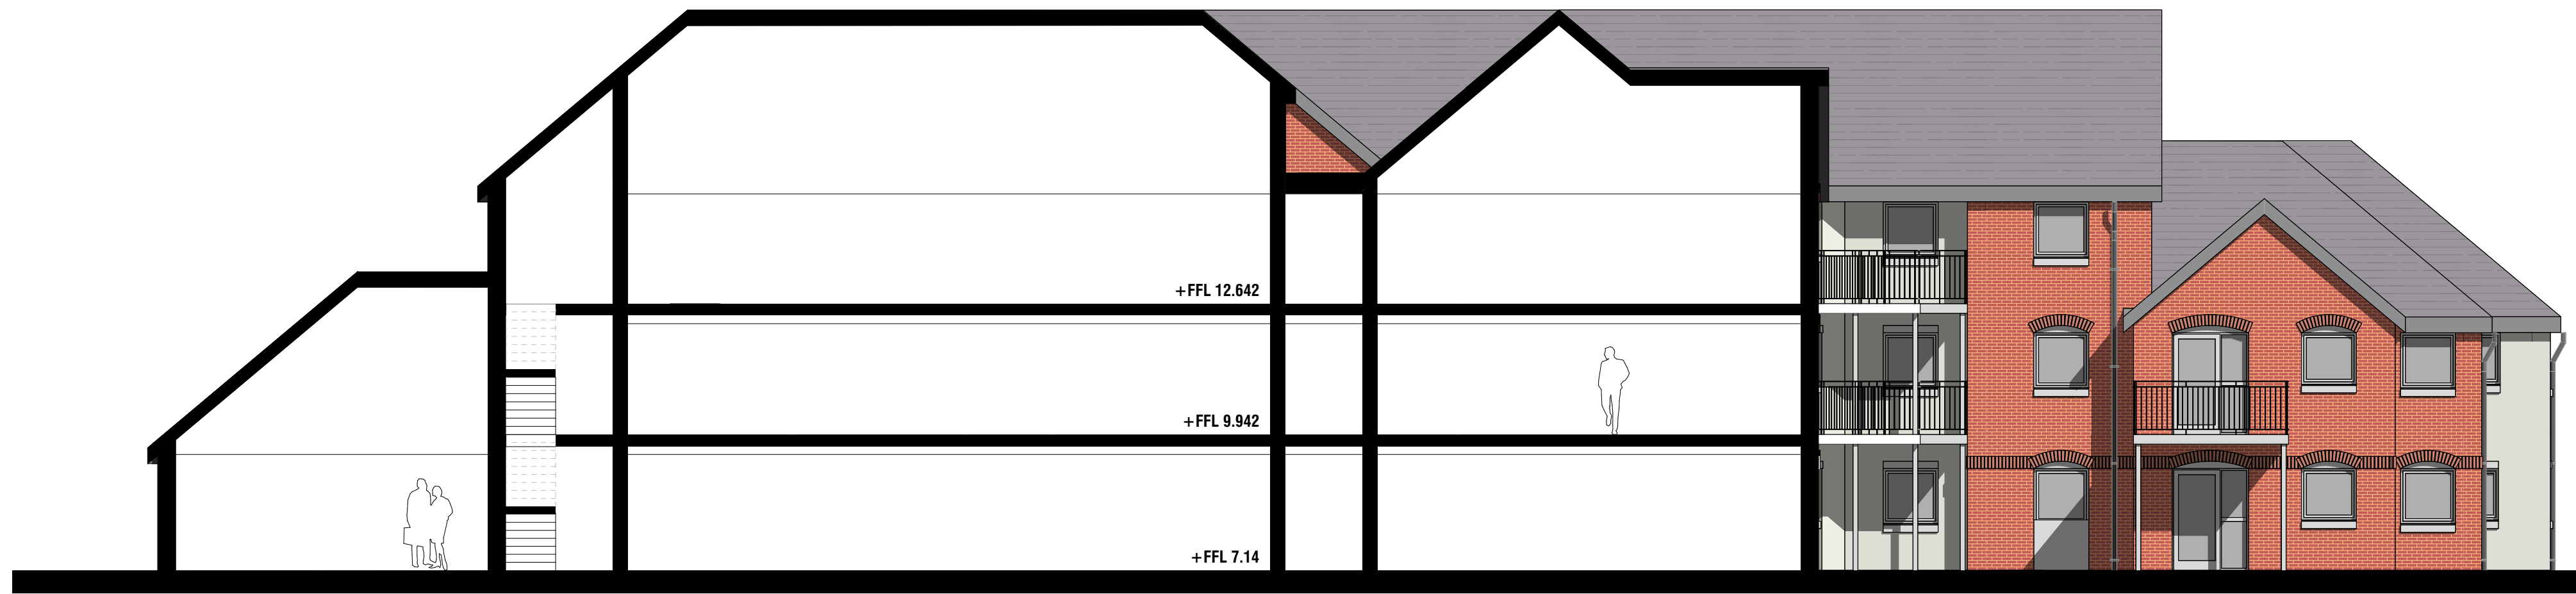

CROSS SECTION A-A

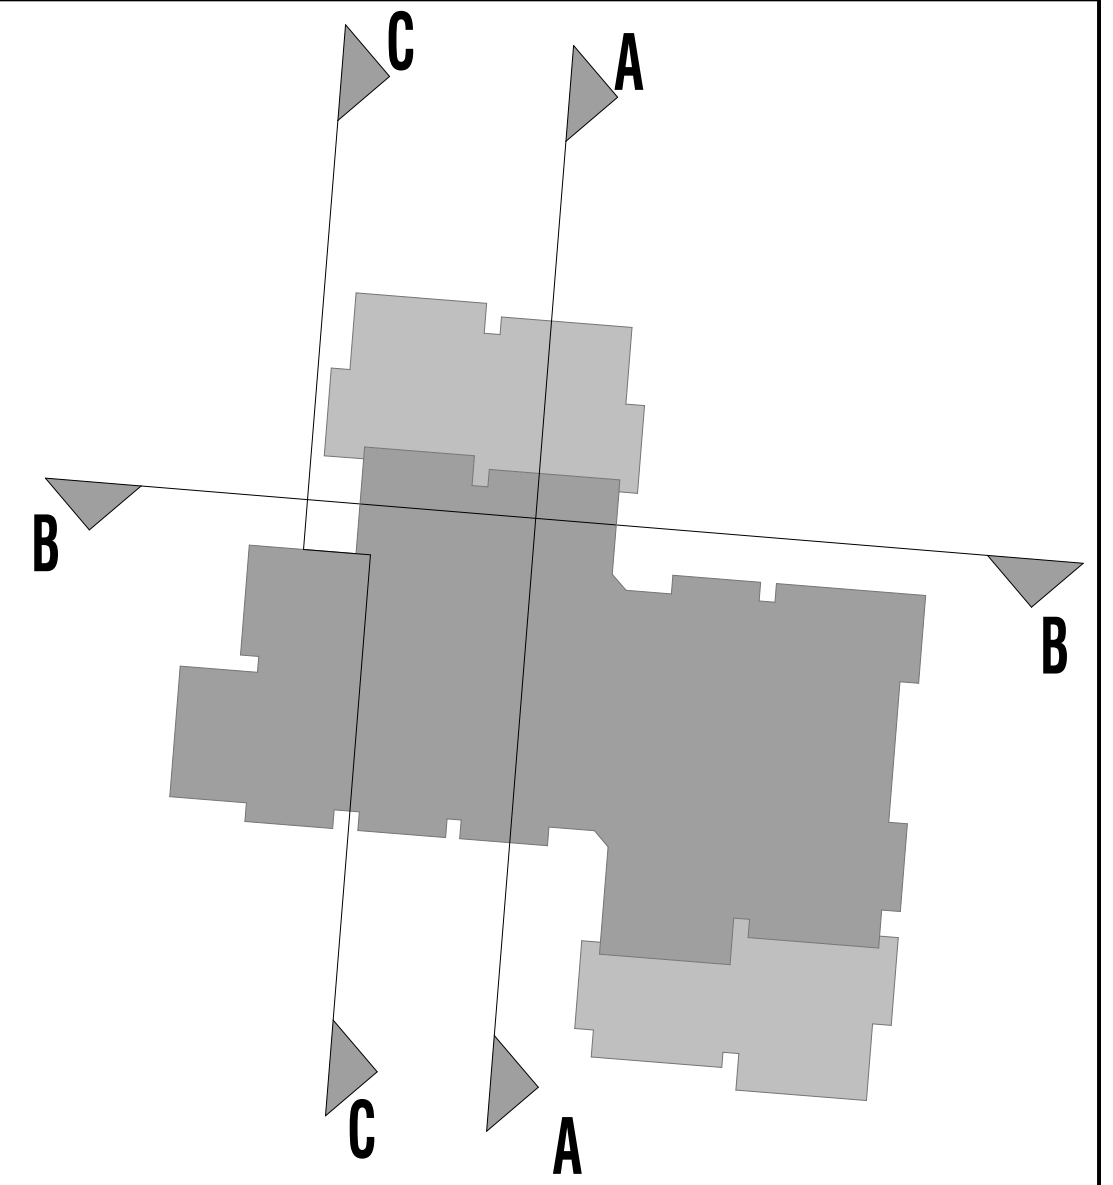

CROSS SECTION B-B

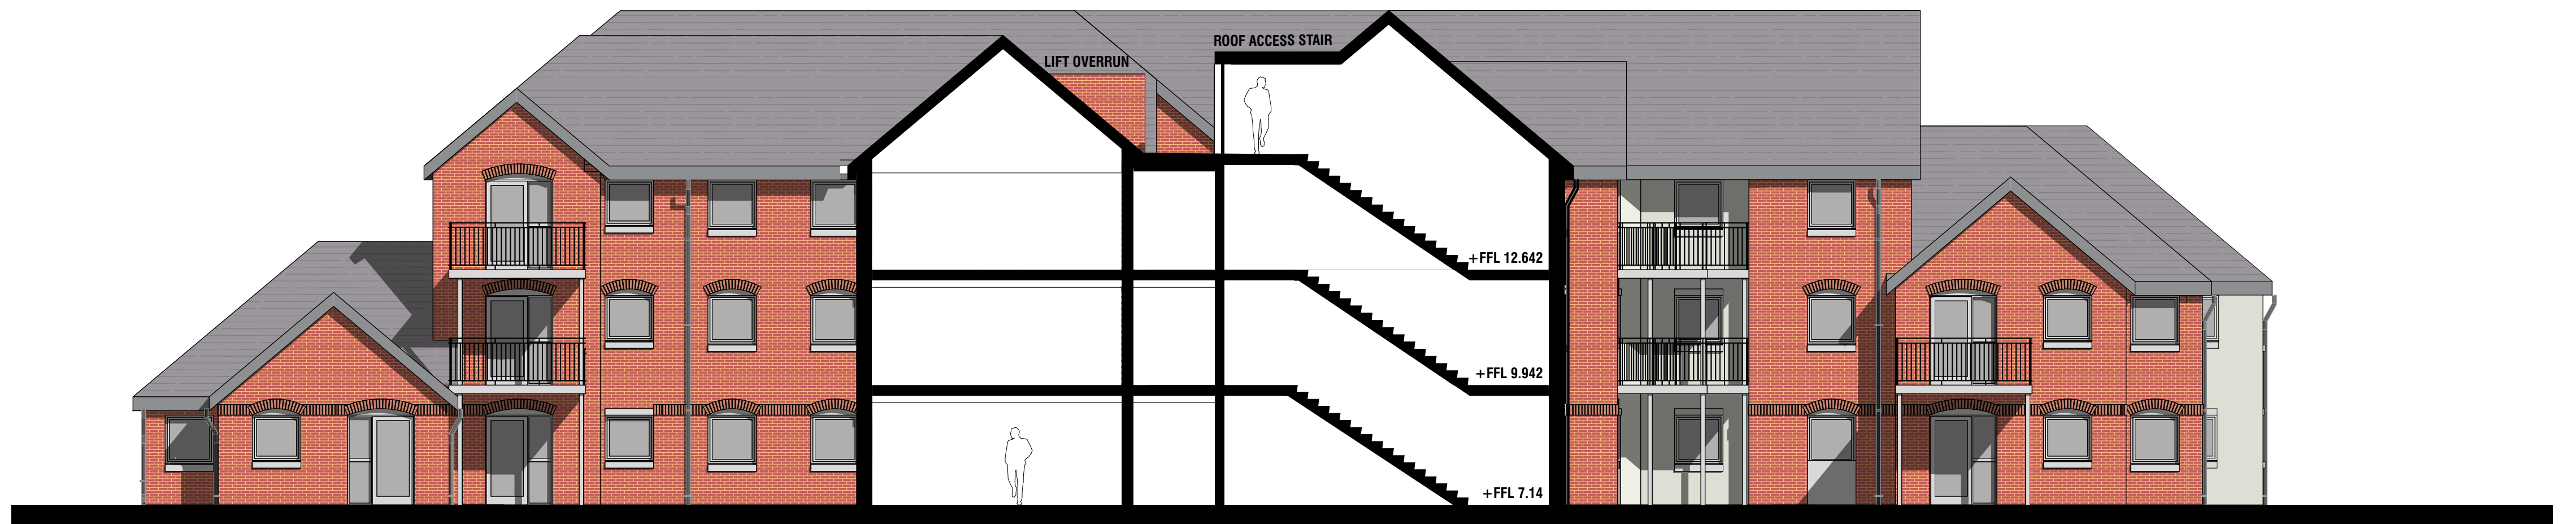

CROSS SECTION C-C

NOTES:
FOR PLANNING

CLIENT:
McCarthy & Stone

TITLE:
ELM GROVE, HAYLING ISLAND
PROPOSED SECTIONS

HGP ARCHITECTS
FURZEHALL FARM, WICKHAM ROAD
FARDEHAM, HAMPSHIRE, PO16 7JH
T: 01329 283 225
F: 01329 237 004
E: EMAIL@HGP-ARCHITECTS.CO.UK
W: WWW.HGP-ARCHITECTS.CO.UK

REVISIONS

Scale @ A1:
Date: MAY 2016

Drawn by: CK
Checked by: GG

Drawing No:
SO_2267_03_AC_035

Revision:



HGP Architects Ltd.
Copyright Reserved.
Check dims. on site.