




Produced 29 Oct 2015 from the Ordnance Survey MasterMap (Topography) Database and incorporating surveyed revision available at this date.

The representation of a road, track or path is no evidence of a right of way. The representation of features as lines is no evidence of a property boundary.

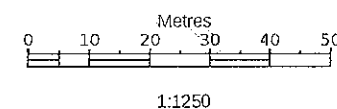


Supplied by: Latitude Mapping Ltd
Licence: © Crown Copyright and
database rights 2015 OS 100038864
Reference: OI922992
Centre coordinates: 472234 100519



97, Church Rd, Hayling Island
PO11 0NR


SITE/LOCATION PLAN

**PROPOSED TWO STOREY REAR ADDITION.
97, CHURCH ROAD, HAYLING ISLAND, HANTS.
FOR P. HAWKER & R. DAVIES.**

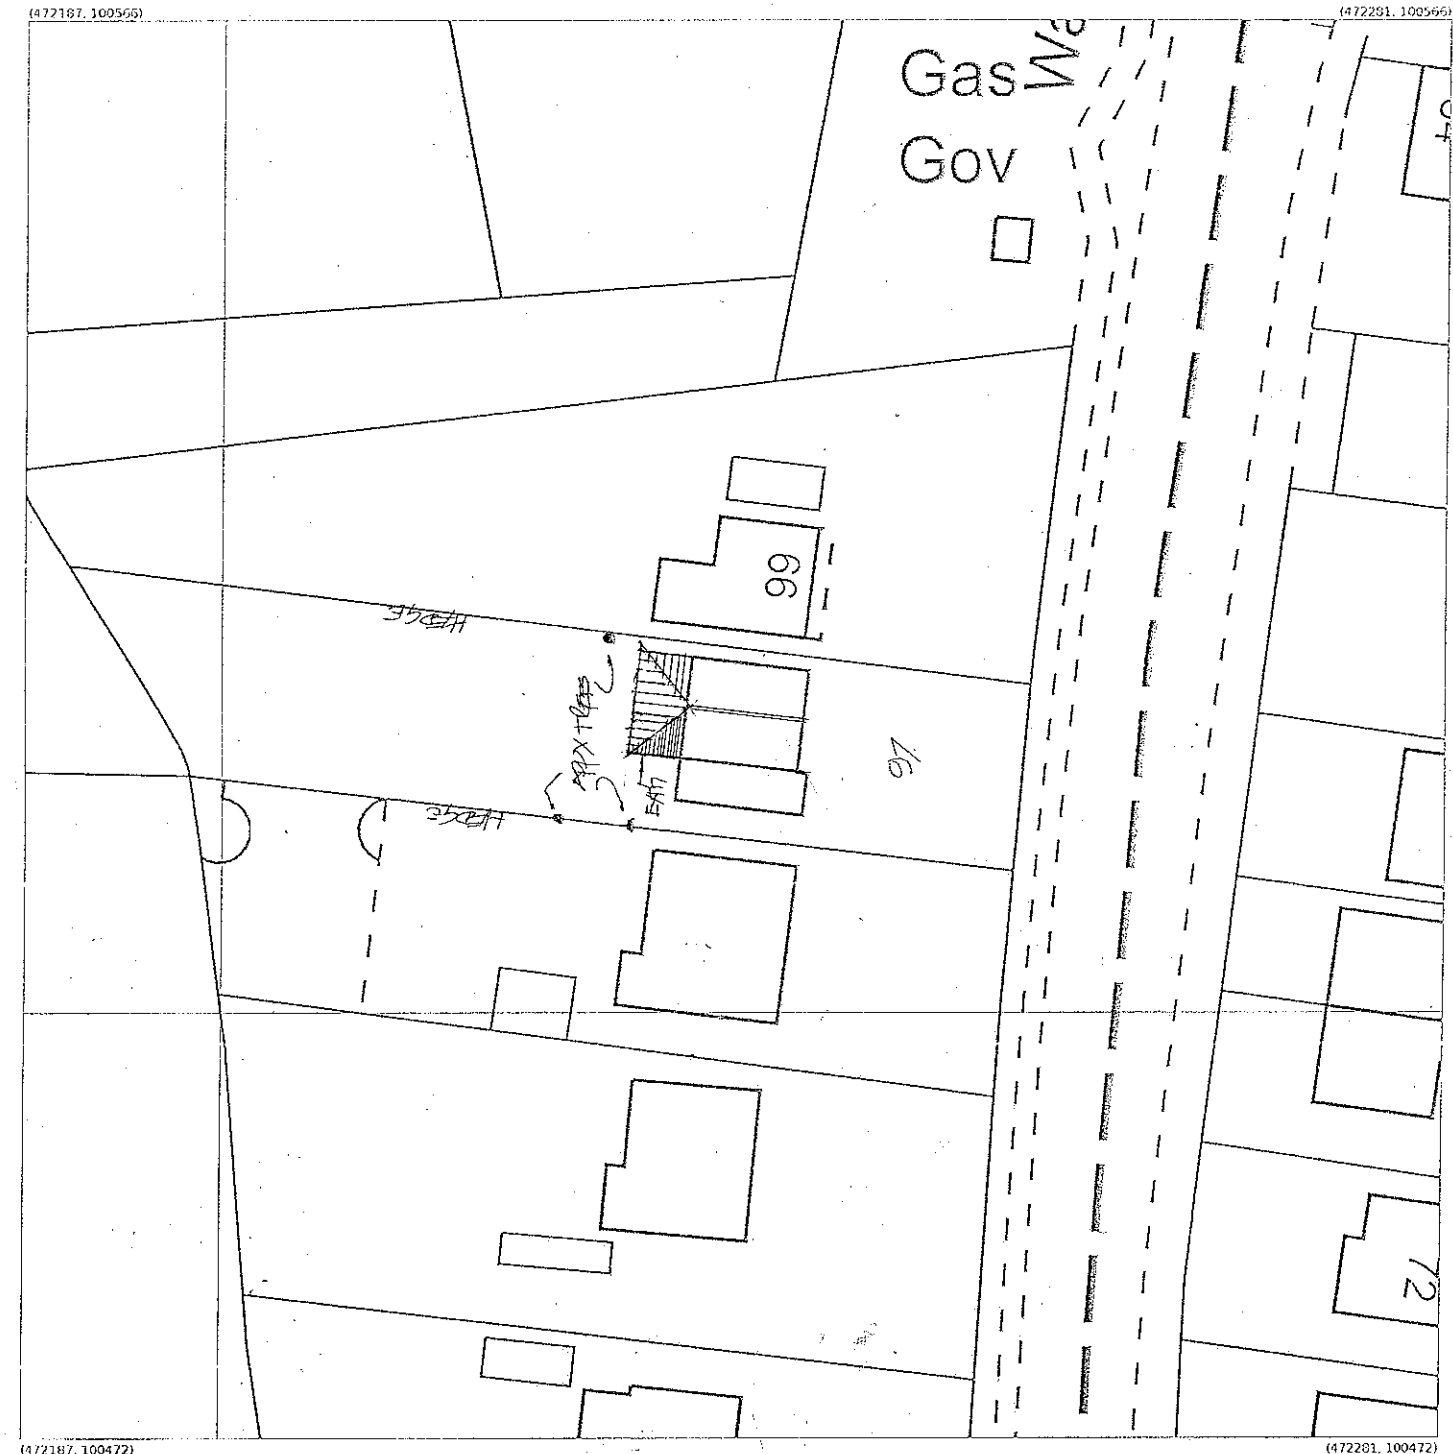

Produced 29 Oct 2015 from the Ordnance Survey MasterMap (Topography) Database and incorporating surveyed revision available at this date.

The representation of a road, track or path is no evidence of a right of way. The representation of features as lines is no evidence of a property boundary.

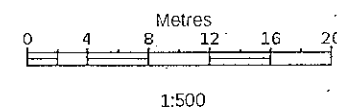

Supplied by: Latitude Mapping Ltd
Licence: © Crown Copyright and
database rights 2015 OS 100038864
Reference: OI922993
Centre coordinates: 472234 100519



97, Church Rd, Hayling Island
PO11 0NR

Revised Dec 15 / GABLE CHANGED TO HIP