

This drawing shall not be scaled, except for planning purposes.



All dimensions to be checked on site where applicable, prior to commencement on site.

Differences between drawings, and between drawings and specification or bills of quantities to be referred to the Architect for clarification.

All works shall conform to the current edition of the Building Regulations and other relevant statutory requirements.


All materials and workmanship shall conform with the relevant British Standard Specifications and Codes of Practice.

This drawing is the copyright of Head, Roberts and Associates and shall not be copied or reproduced without permission.

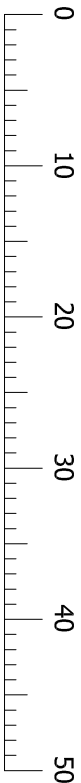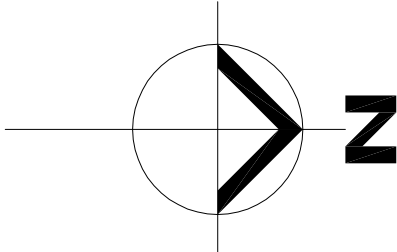

SCALE BAR METRES

REV.	DATE	DESCRIPTION	BY

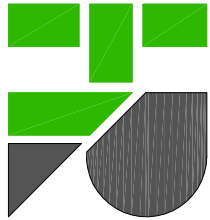

HEAD, ROBERTS & ASSOCIATES

1 Station Terrace
Shawford, Hants.
SO21 2BN
Tel: 01962 711111
Fax: 01962 711100
Email: moli@headroberts.co.uk

Client Evolve Infrastructure Solutions			
Job Title Peer 1 Data Centre, B5000 LTP Pod B Upgrade			
Drawing Title Block Plan		Revision	
Drawing No.		4264/101	
Scale 1:500 @A2	Date 06.08.15	Drawn By DS	Checked By -