



15a and 15 Longwood Avenue PO8 8HX - Location Plan

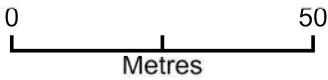

Plan Produced for: Parkers Design
Date Produced: 28 May 2021
Plan Reference Number: TQRQM21148102051252
Scale: 1:1250 @ A4

© Crown copyright and database rights 2021 OS 100042766

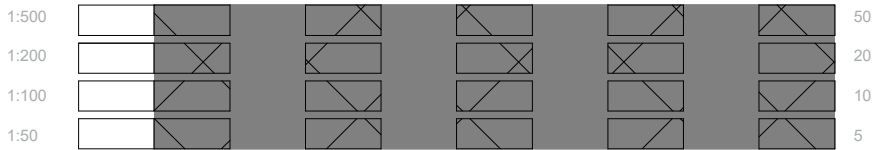

All measurement to be checked on site prior to any commenment (C) Copyright of Parkers Design (Southern) Limited. Any reproduction of these drawings will require written authority from the copyright owner. Parkers Design Limited - The Studio @ 90, PO9 2PR www.pexd.co.uk - info@pexd.co.uk - 07776 008822	PROJECT	CLIENT				
		Barton				
		Date		Issue Date	Scale (@ A3)	
		Drawn by		SW	DRAWING NUMBER	
	SHEET	Checked by		SR	P 12	REV
	Location					