
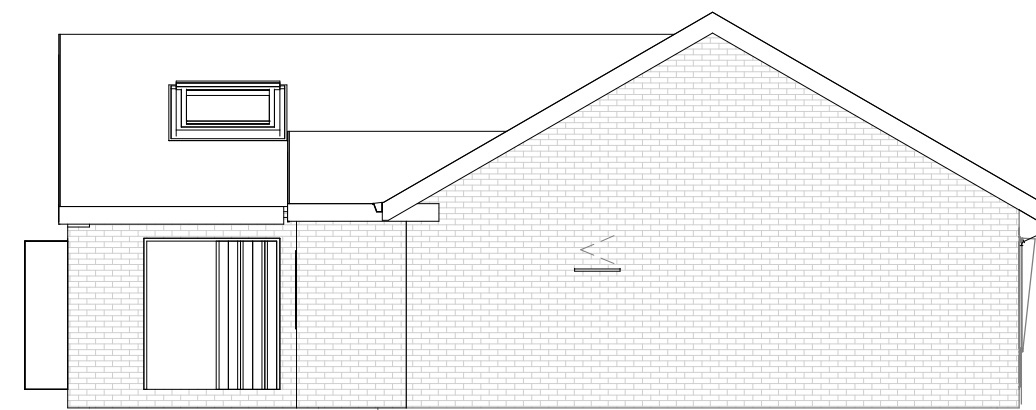
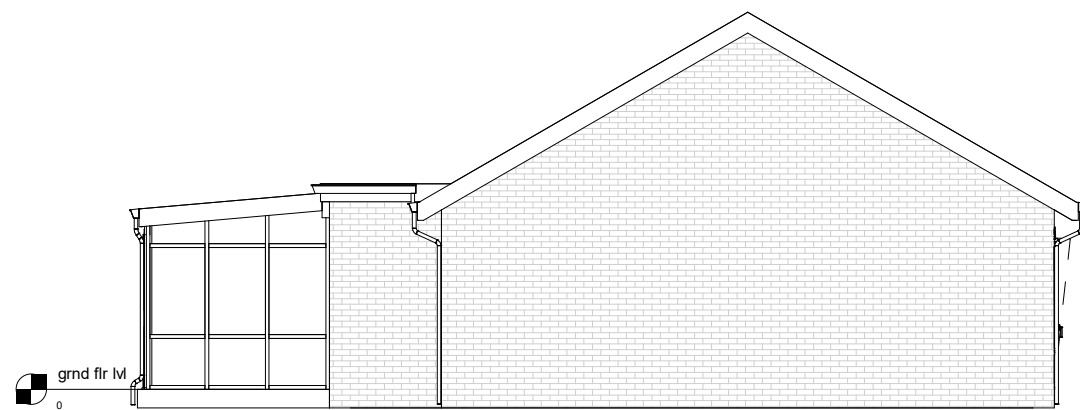


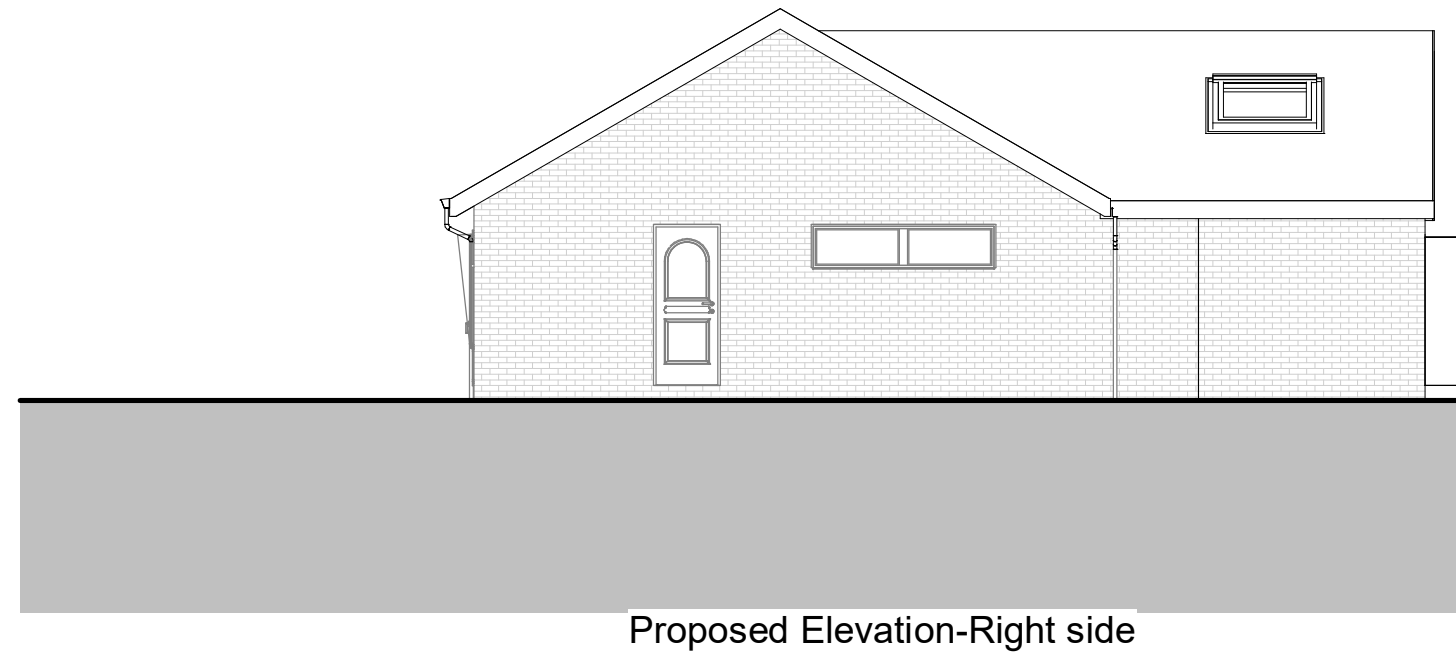

1:500						50
1:200						20
1:100						10
1:50						5

pd parkers
executive
design

(C) Copyright of Parkers Design (Southern) Limited. Any reproduction of these drawings will require written authority from the copyright owner.

Parkers Design Limited - The Studio @ 90, PO9 2PR

www.pexd.co.uk - info@pexd.co.uk - 07776 008822

PROJECT

38 Wheatlands Avenue PO11 9SQ

SHEET

Elevations-Right/Left side

CLIENT		Good	
Date	Issue Date	Scale (@ A3)	1 : 100
Drawn by	SW	DRAWING NUMBER	REV
Checked by	SR	P 3	