




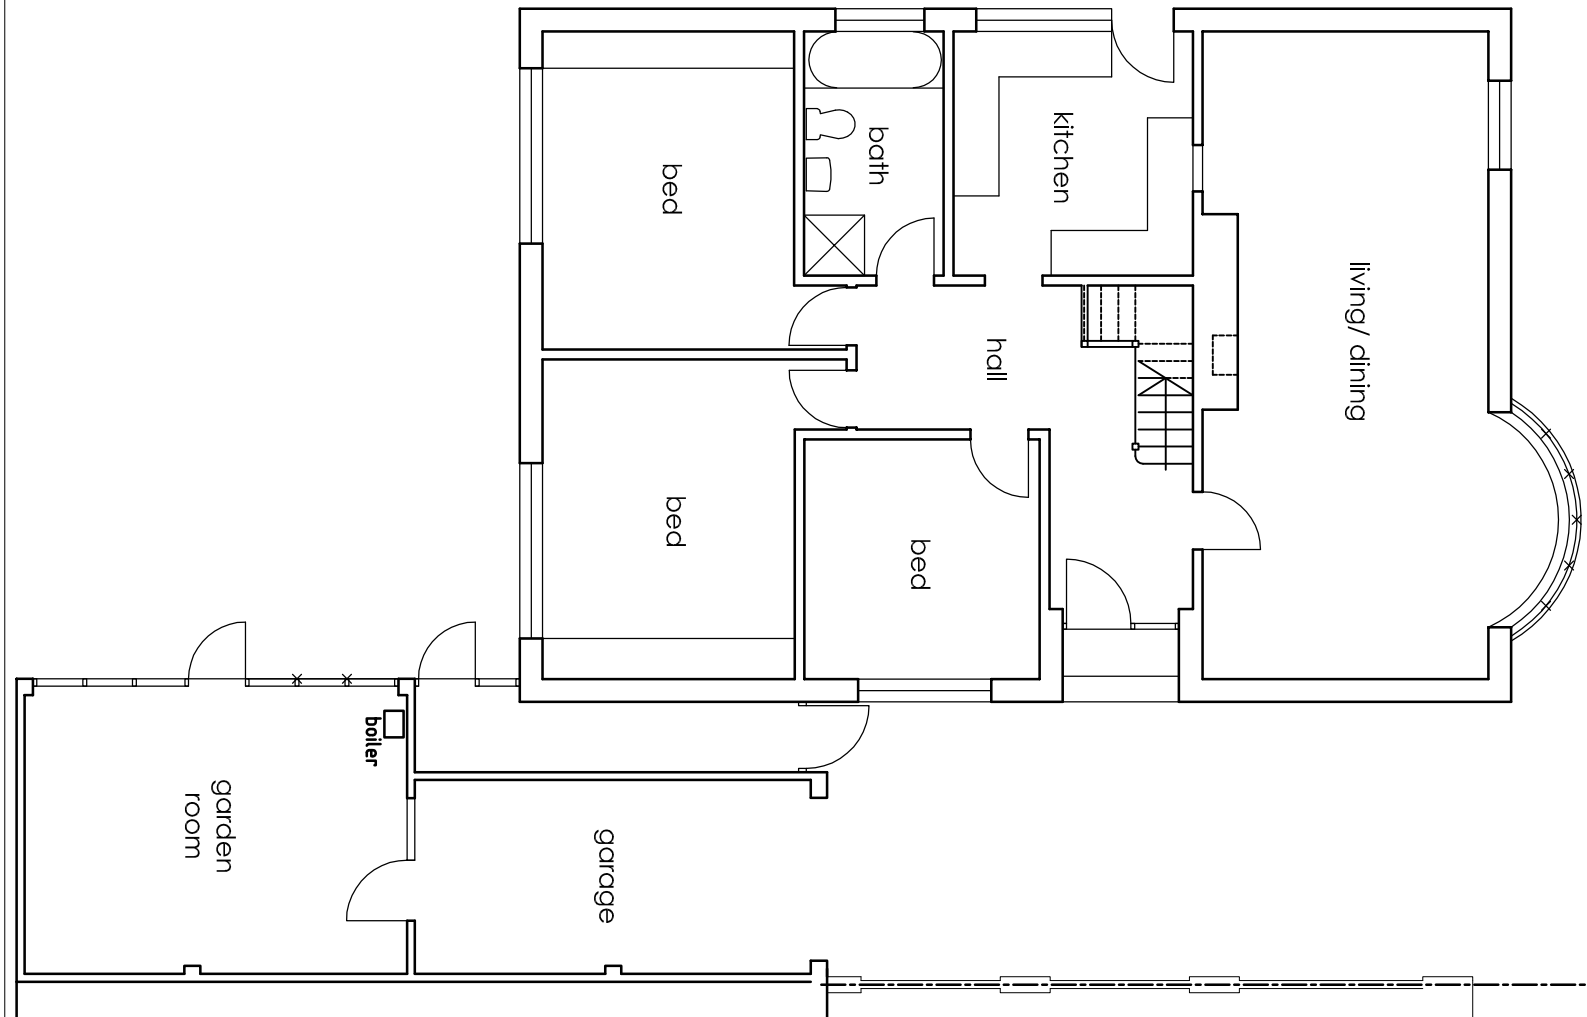

Ground
1:100

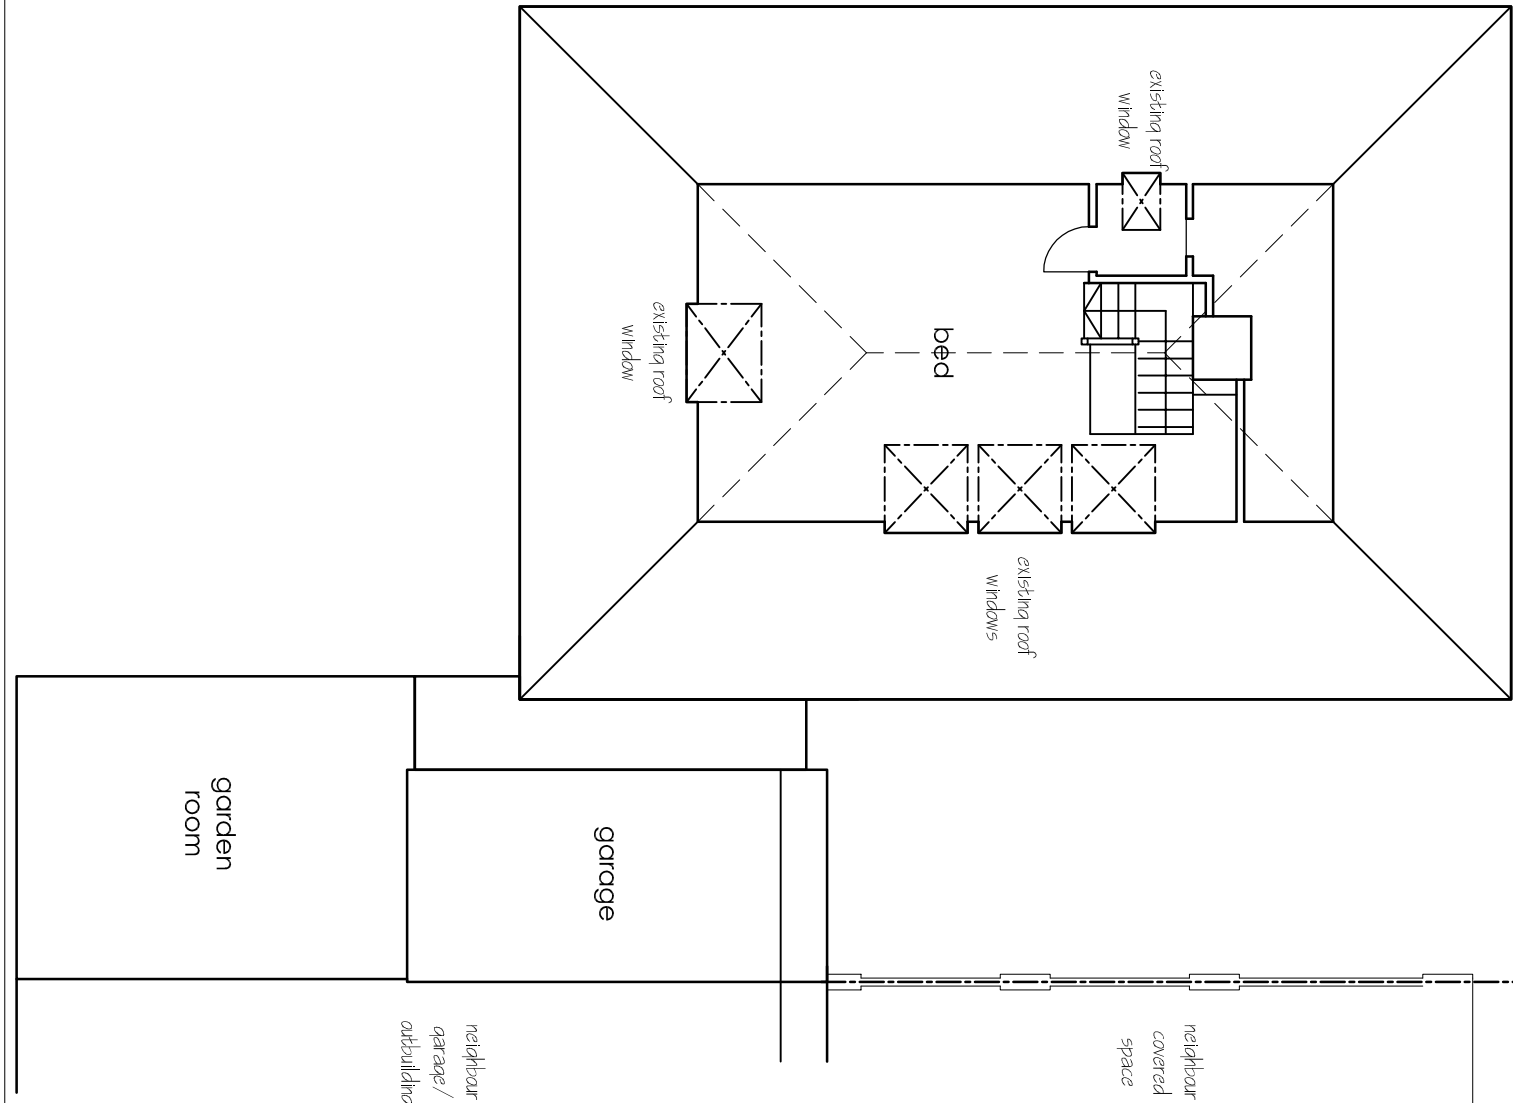

First
1:100

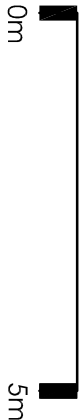

SCALE 1:100