

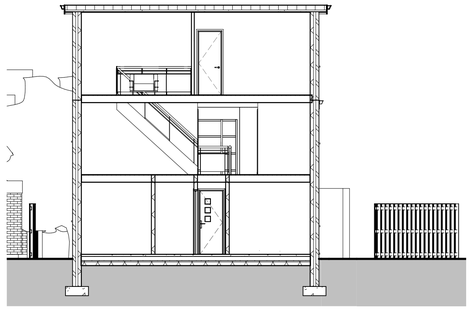


Southern East West Site Section 1:100 at A1 with no Borders

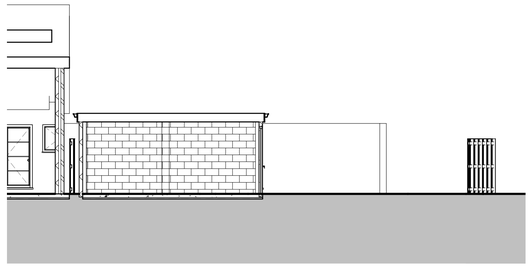

Northern East West Site Section 1:100 at A1 with no Borders

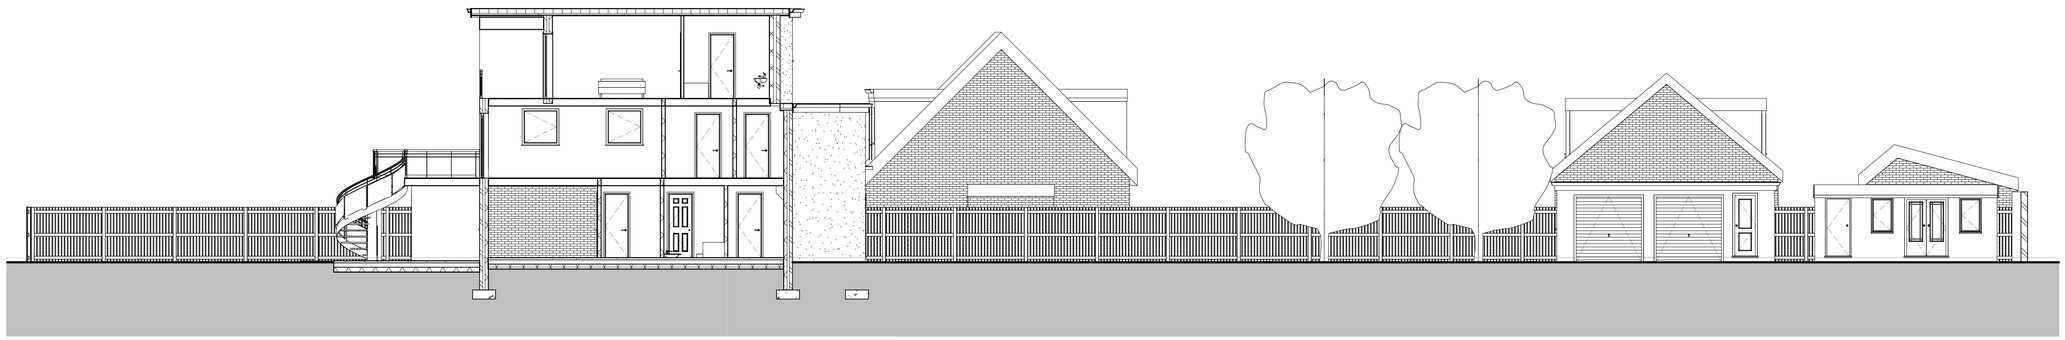

North South Site Section Scale 1:100 at A1 with no Borders

IJ Murray Associates Ltd

www.ijma.co.uk

CIAT REGISTERED PRACTICE

IJ Murray Associates Ltd
200 Seafront
Hayling Island
Hampshire
PO11 9HR
Phone 07779 246915
e-mail ian@ijma.co.uk

These drawings are for planning and building regulation purposes only and are not for construction. All dimensions should be checked on site before work commences

These Drawings are the property of IJ Murray Associates Ltd and should not be reproduced or used in any way without the permission of a Director of I J Murray Associates Ltd

No.	Description	Date

Andy James
93 Sea Front Hl
V7

Proposed Site Sections

Project number	Project Number
Date	Issue Date
Drawn by	Author
Checked by	Checker
A114	
Scale	As indicated

30/11/2021 17:00:54