V 1.8

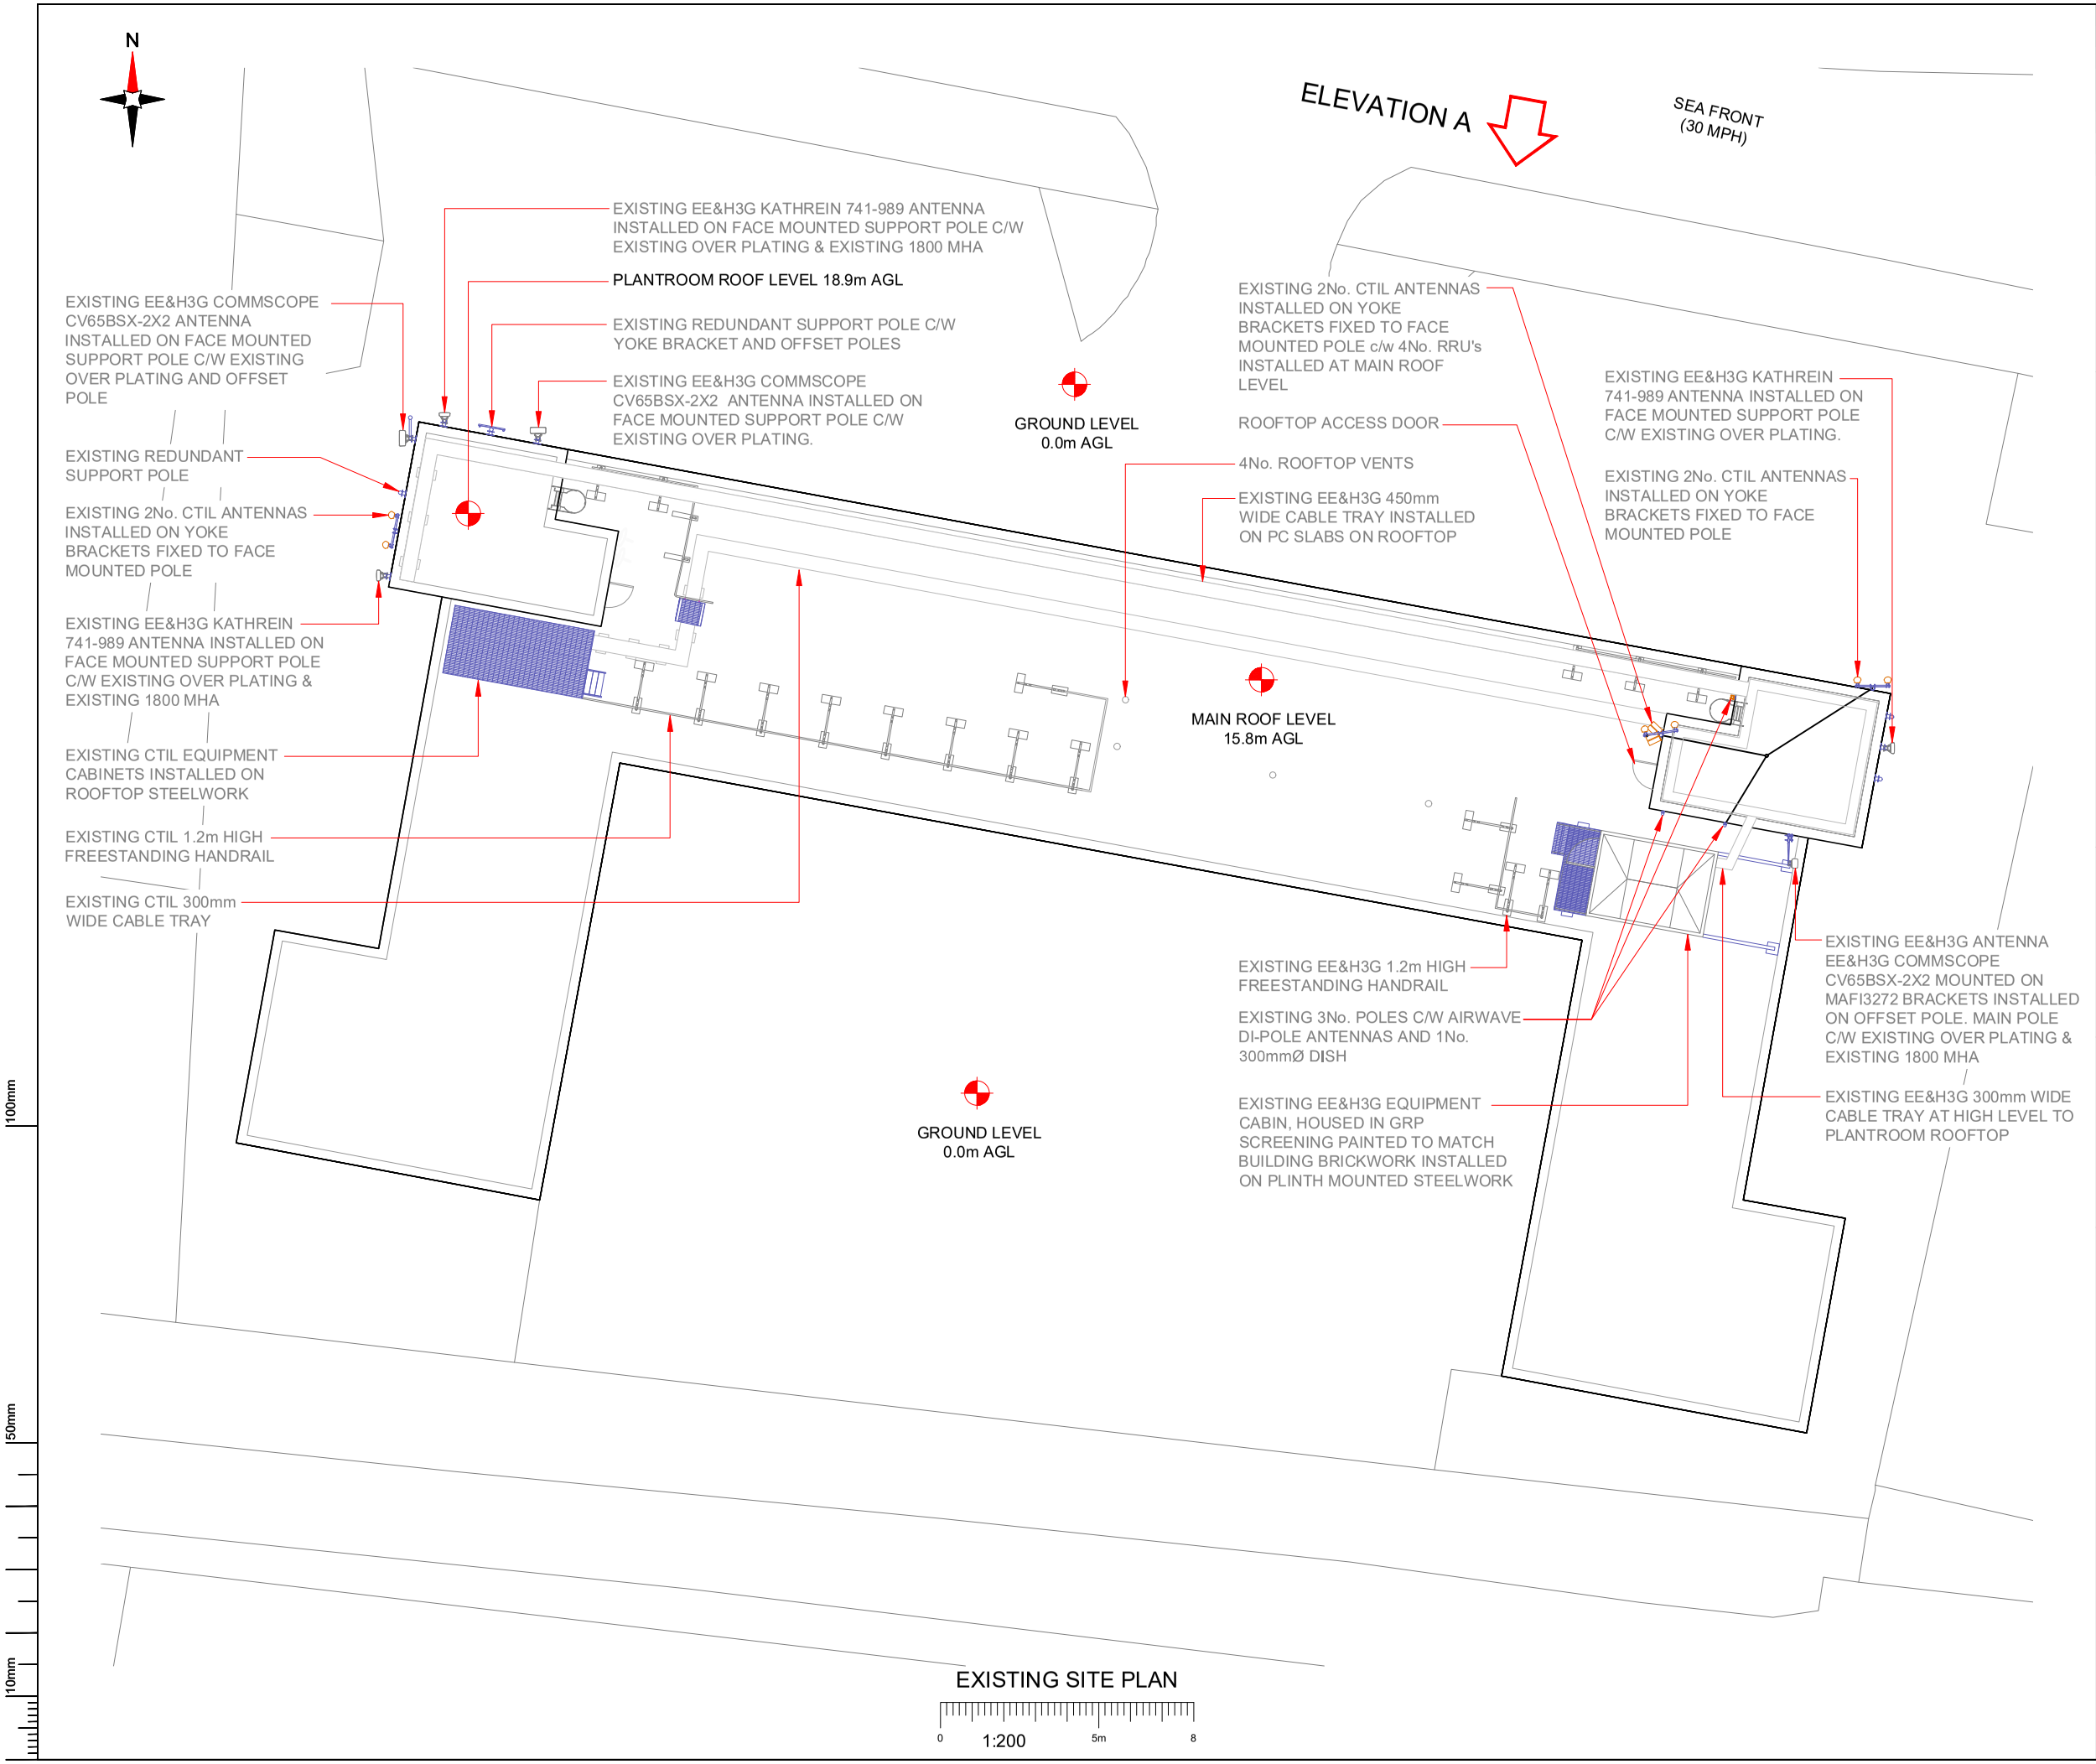

EXISTING SITE PLAN

0 1:200 5m 8

NOTES:

1. ALL DIMENSIONS IN MM UNLESS OTHERWISE NOTED.

Master:	MBNL / EE / H3G:	Project:	Purpose of Issue:	Issue:
M002	MBNL	H3G UNILATERAL	Planning	B
Date: 16/06/2021		Revision / Upgrade Description: First Issue		
Drawn: J. Howden				
Checked: D. Pendaeli				
Approved: L.Smallfield				

Master:	MBNL / EE / H3G:	Project:	Purpose of Issue:	Issue:
M001	MBNL	H3G UNILATERAL	Planning	A
Date: 29/04/2021		Revision / Upgrade Description: First Issue		
Drawn: D.Ceaton				
Checked: B.Parker				
Approved: L.Smallfield				

Hutchison 3G UK Limited
Star House, 20 Grenfell Road
Maidenhead, SL6 1EH
Tel: 01628 765 000
Fax: 01628 765 001

H3G Base Station Information line:
0845 6043000
Available 8am-8pm Monday to Friday

Design Consultant & Principal Contractor:
waldon:
WALDON TELECOM
PHOENIX HOUSE
PYRFORD ROAD
WEST BYFLEET
SURREY
KT14 6RA

TEL : 01932 411011
FAX : 01932 411012

Site Name: ANN'S COURT

Site ID: 501744

Address:
ANNES COURT
SEAFRONT
HAYLING ISLAND
HAMPSHIRE
PO11 0AJ

Title: 100 EXISTING SITE PLAN

Project: H3G UNILATERAL

Purpose of Issue: PLANNING

EE Cell ID:	MBNL Cell ID:	3UK Cell ID:
94546	HVT009	PO0234

Master Drawing No: 501744_HVT009_94546_PO0234_M002

Issue: B