

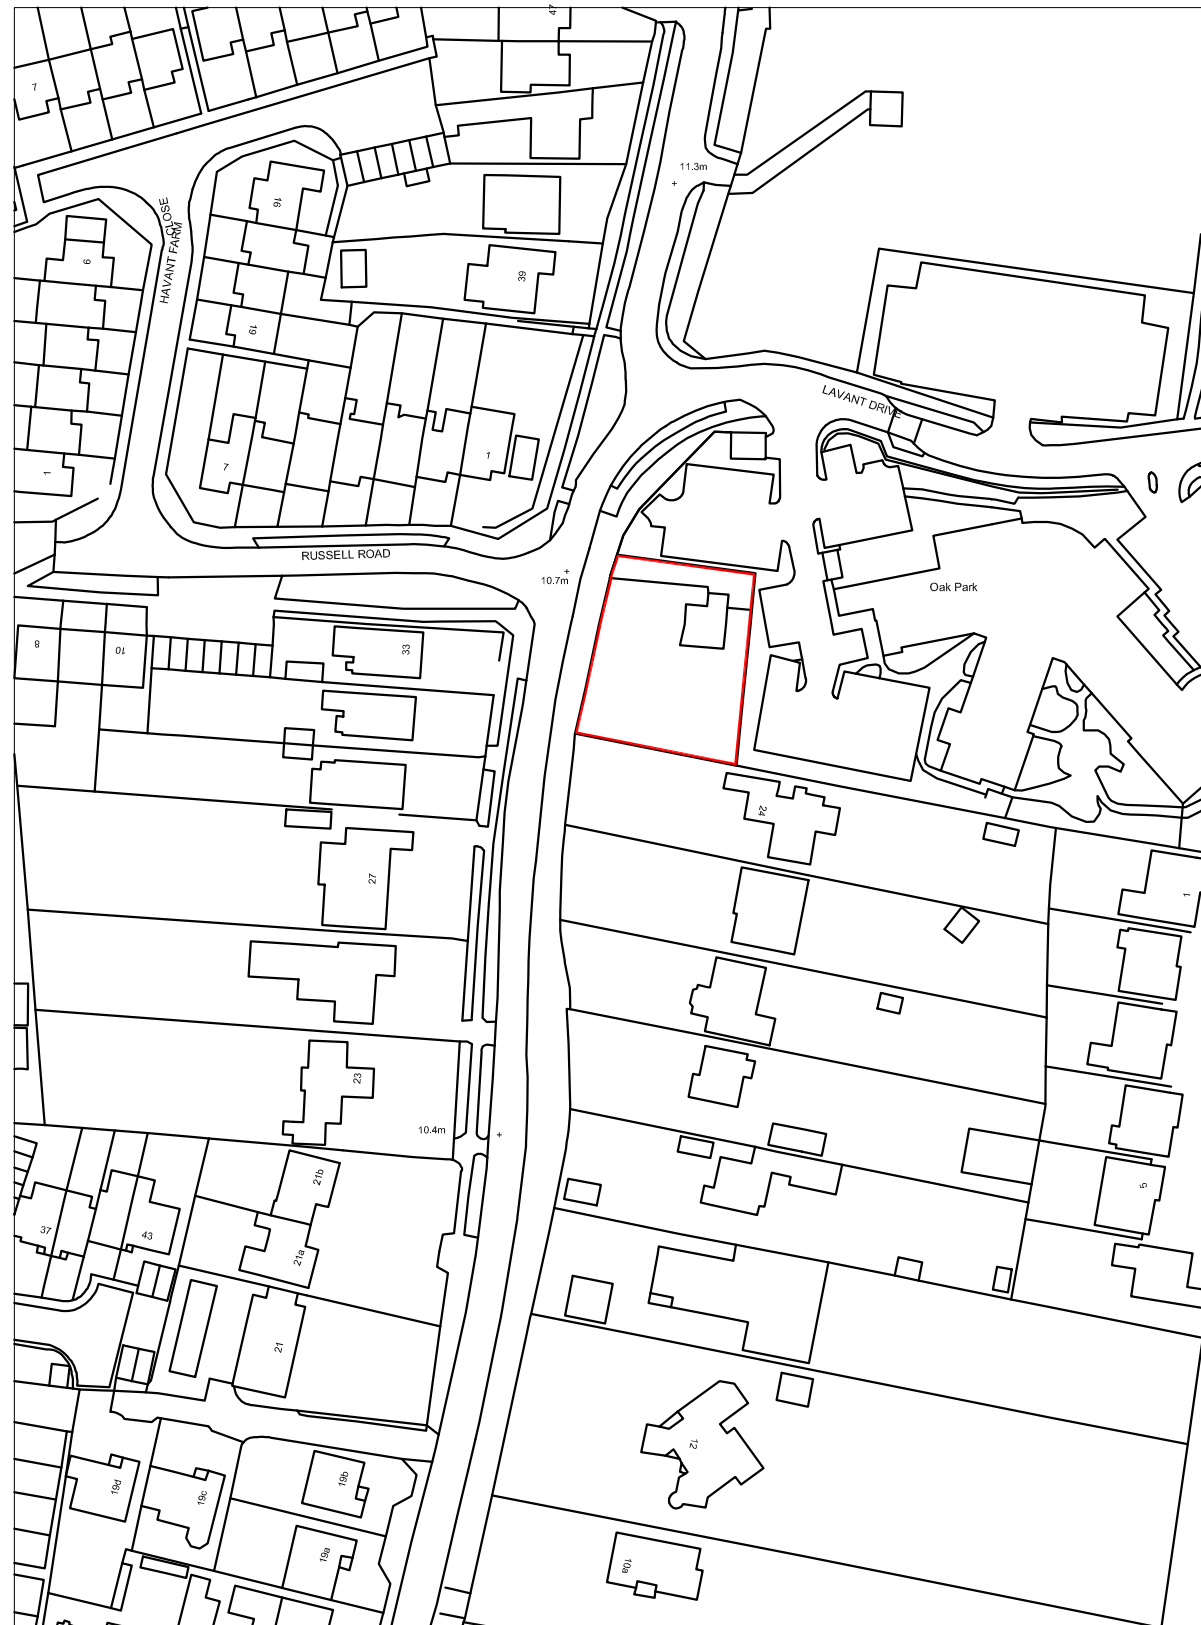


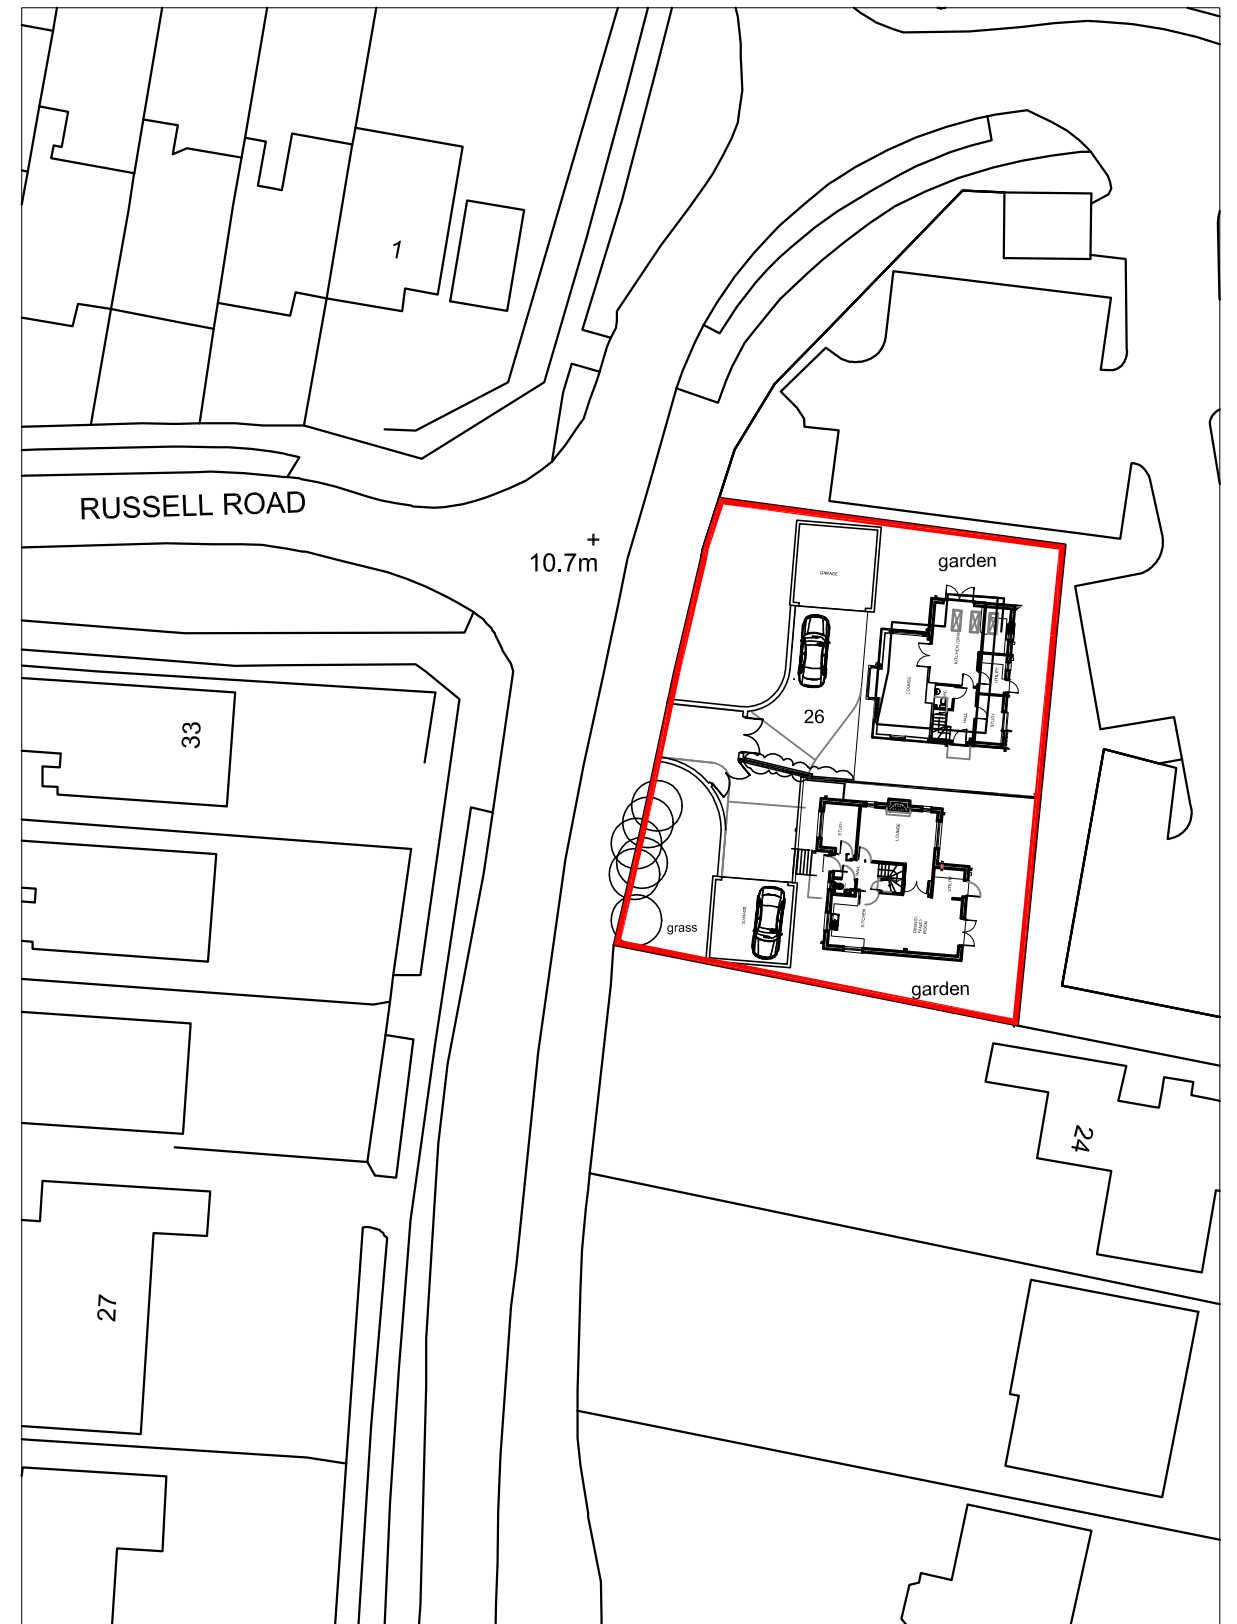

LOCATION PLAN 1:1250

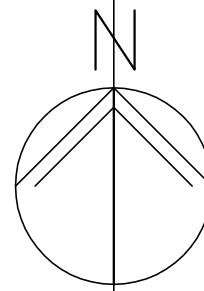

BLOCK PLAN 1:500


m 10 20 30 40

26 Leigh Road,
Havant,
PO9 2ET

SITE PLANS

Revisions

A.
B.
C.
D.

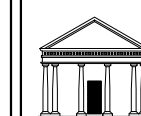

Martin Critchley
CHARTERED ARCHITECT

The Old Brewery,
15E South Street, Havant,
Hampshire, PO9 1BU
023 92 474 919
critchleyarchitect@hotmail.com

Scale A3 = AS SHOWN
Date 19/08/16
Drawn OS/BLB

1645-101⁰

© Crown Copyright
All rights reserved.
Reproduced by Permission.
Licence No. 100046837