
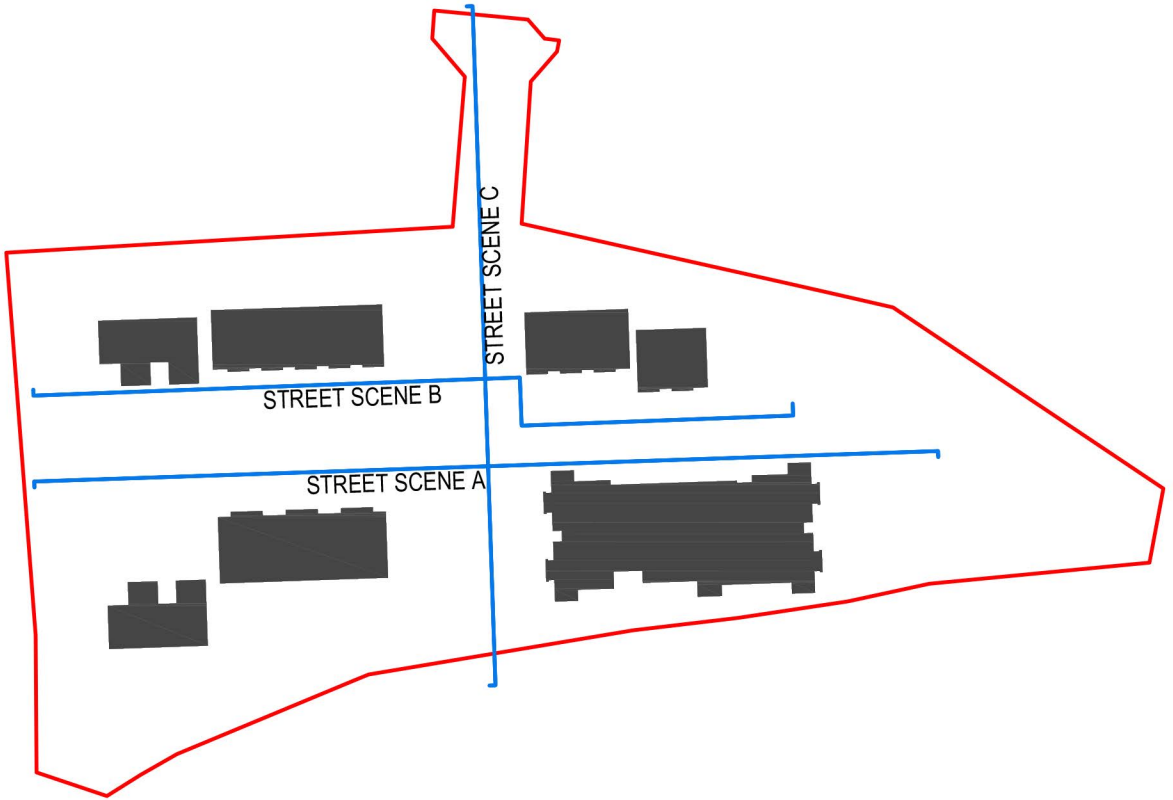
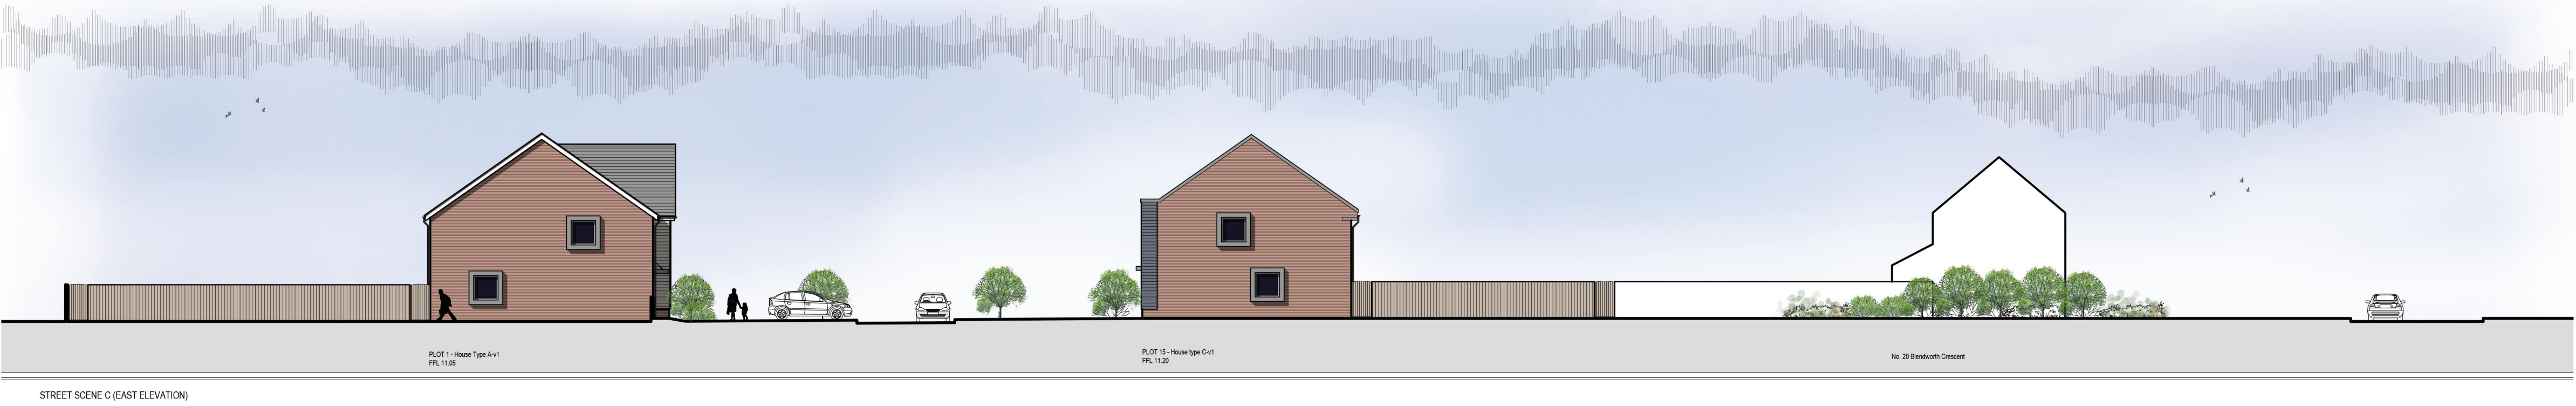


- GENERAL NOTES:
1. This drawing is to be read in conjunction with all relevant architects, structural engineers, mechanical & electrical engineers and specialists drawings / specifications.
 2. Any discrepancies in dimensions or details between the various drawings should be reported immediately.
 3. All dimensions are in millimetres and all levels are in metres.
 4. Do not scale from this drawing, if in doubt ASK

Rev.	Description	Date	Dn	Ch'd
A	Various alterations	20.04.16	RJL	DRK
B	Alterations due to planning comments	26.06.16	RJL	DRK
C	Changes to boundary treatments	30.06.16	RJL	DRK
D	PV Panels removed	01.07.16	RJL	DRK
E	Alterations due to Planning feedback	18.08.16	RJL	DRK

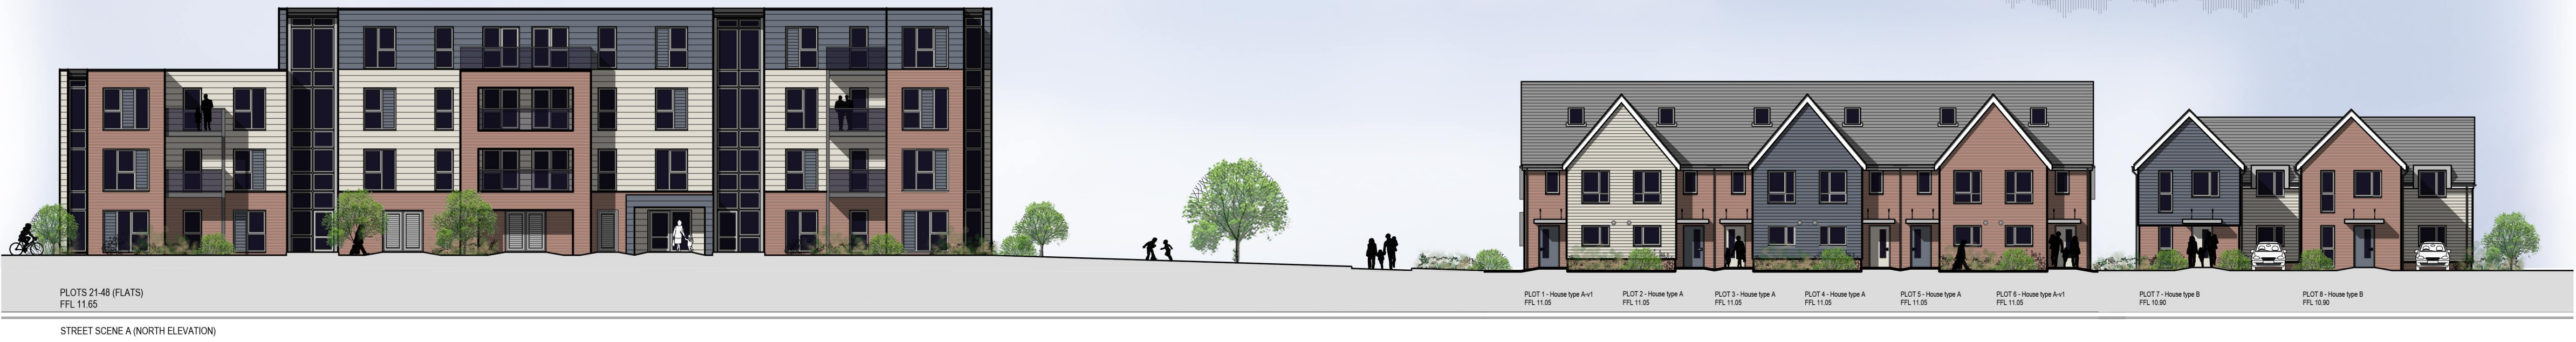

kenn scaddan
associates
architects

CONCEPT HOUSE, 35 KINGSTON CRESCENT, NORTH END, PORTSMOUTH, HAMPSHIRE, PO2 8AA
T - 023 9267 3618 F - 023 9267 9819 www.ksaaid.co.uk info@ksaaid.co.uk

PROJECT
BLENDWORTH CRESCENT

DRAWING TITLE
STREET SCENES

Date	Drawn by	Scale	Drawing No.	Rev.
JAN. 15	RL	1:200	1102-PD120	E
architecture	planning	design	project management	