
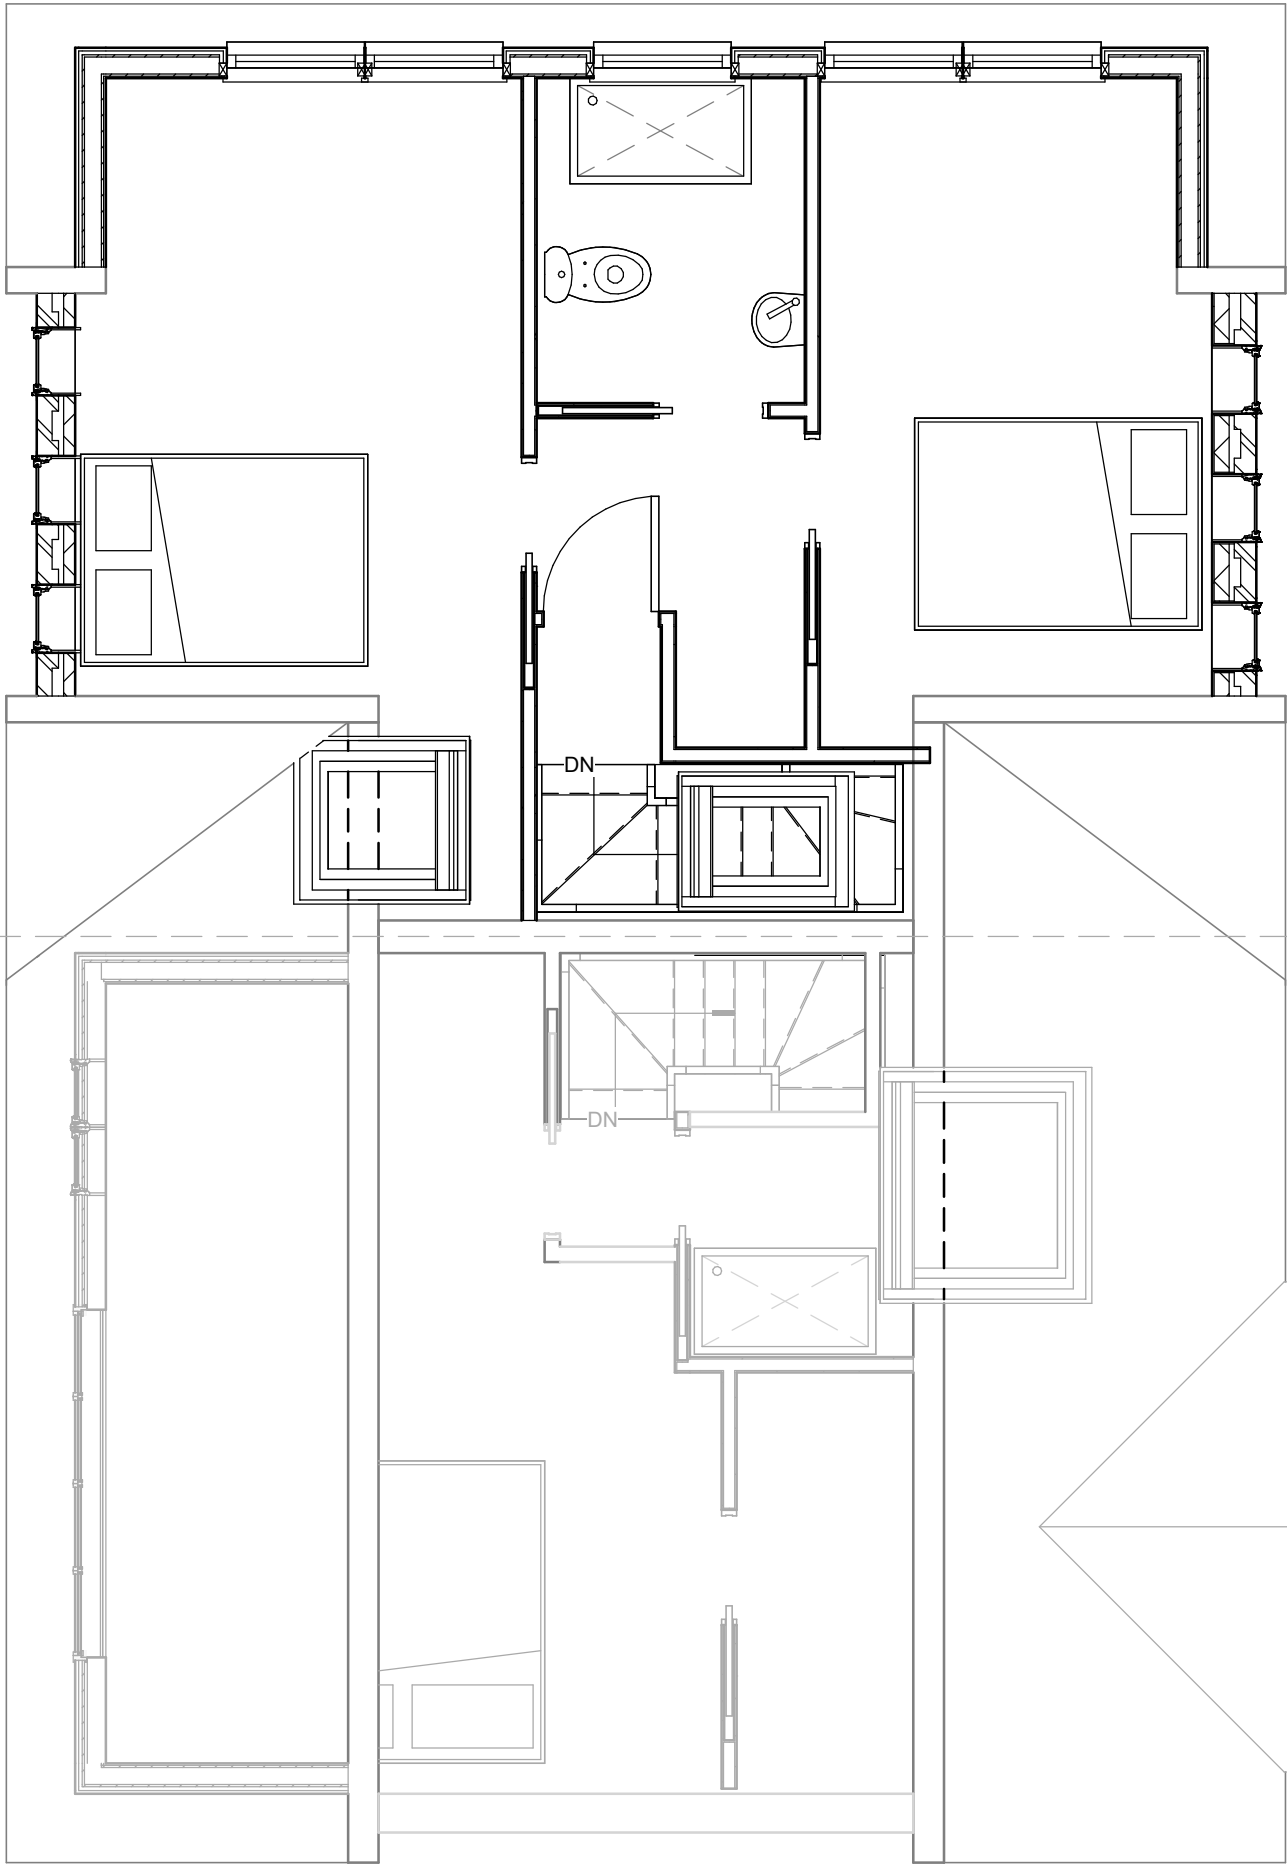


Boundary between
15 and 15a

No. 15
Loft

No. 15a
Loft

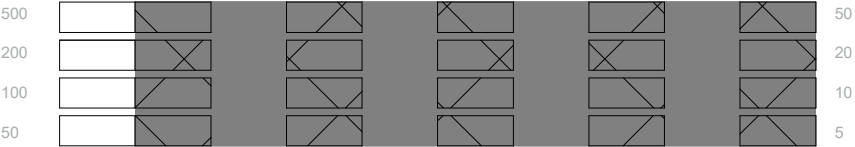

All measurement to be checked on site prior to any commenment
(C) Copyright of Parkers Design (Southern) Limited. Any reproduction of these drawings will require written authority from the copyright owner.

Parkers Design Limited - The Studio @ 90, PO9 2PR
www.pexd.co.uk - info@pexd.co.uk - 07776 008822

PROJECT
15 Longwood Avenue

SHEET
Loft

CLIENT Barton			
Date	Issue Date	Scale (@ A3)	1 : 50
Drawn by	SW	DRAWING NUMBER	REV
Checked by	SR	P 2a	