
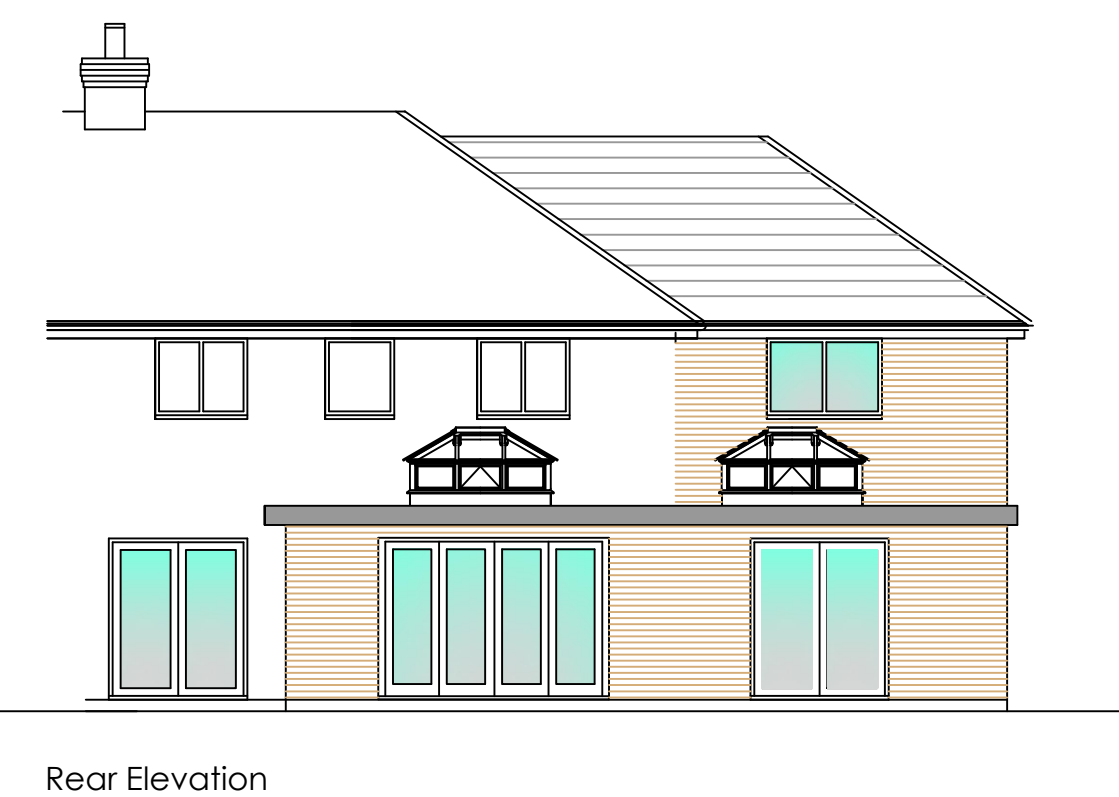
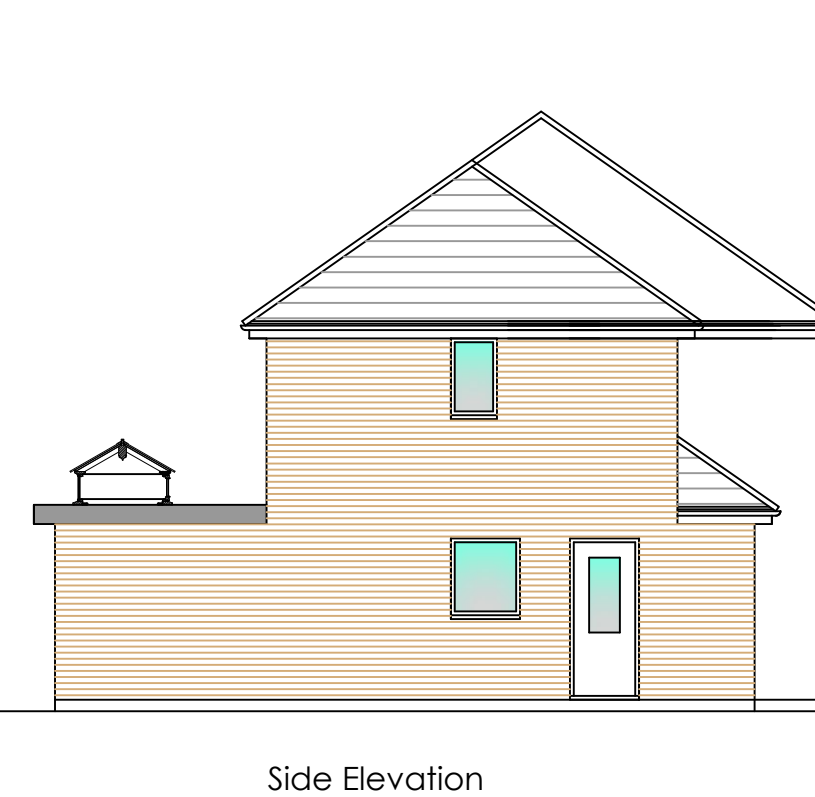
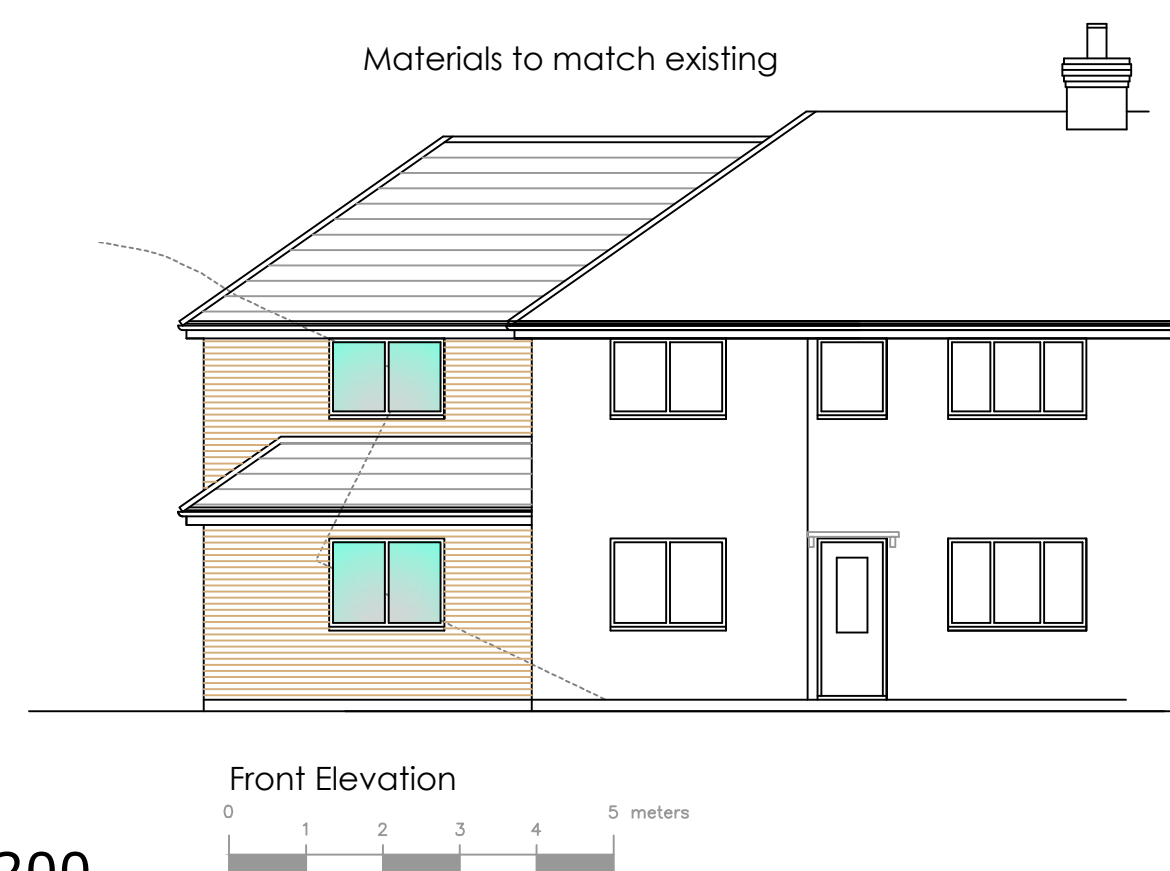
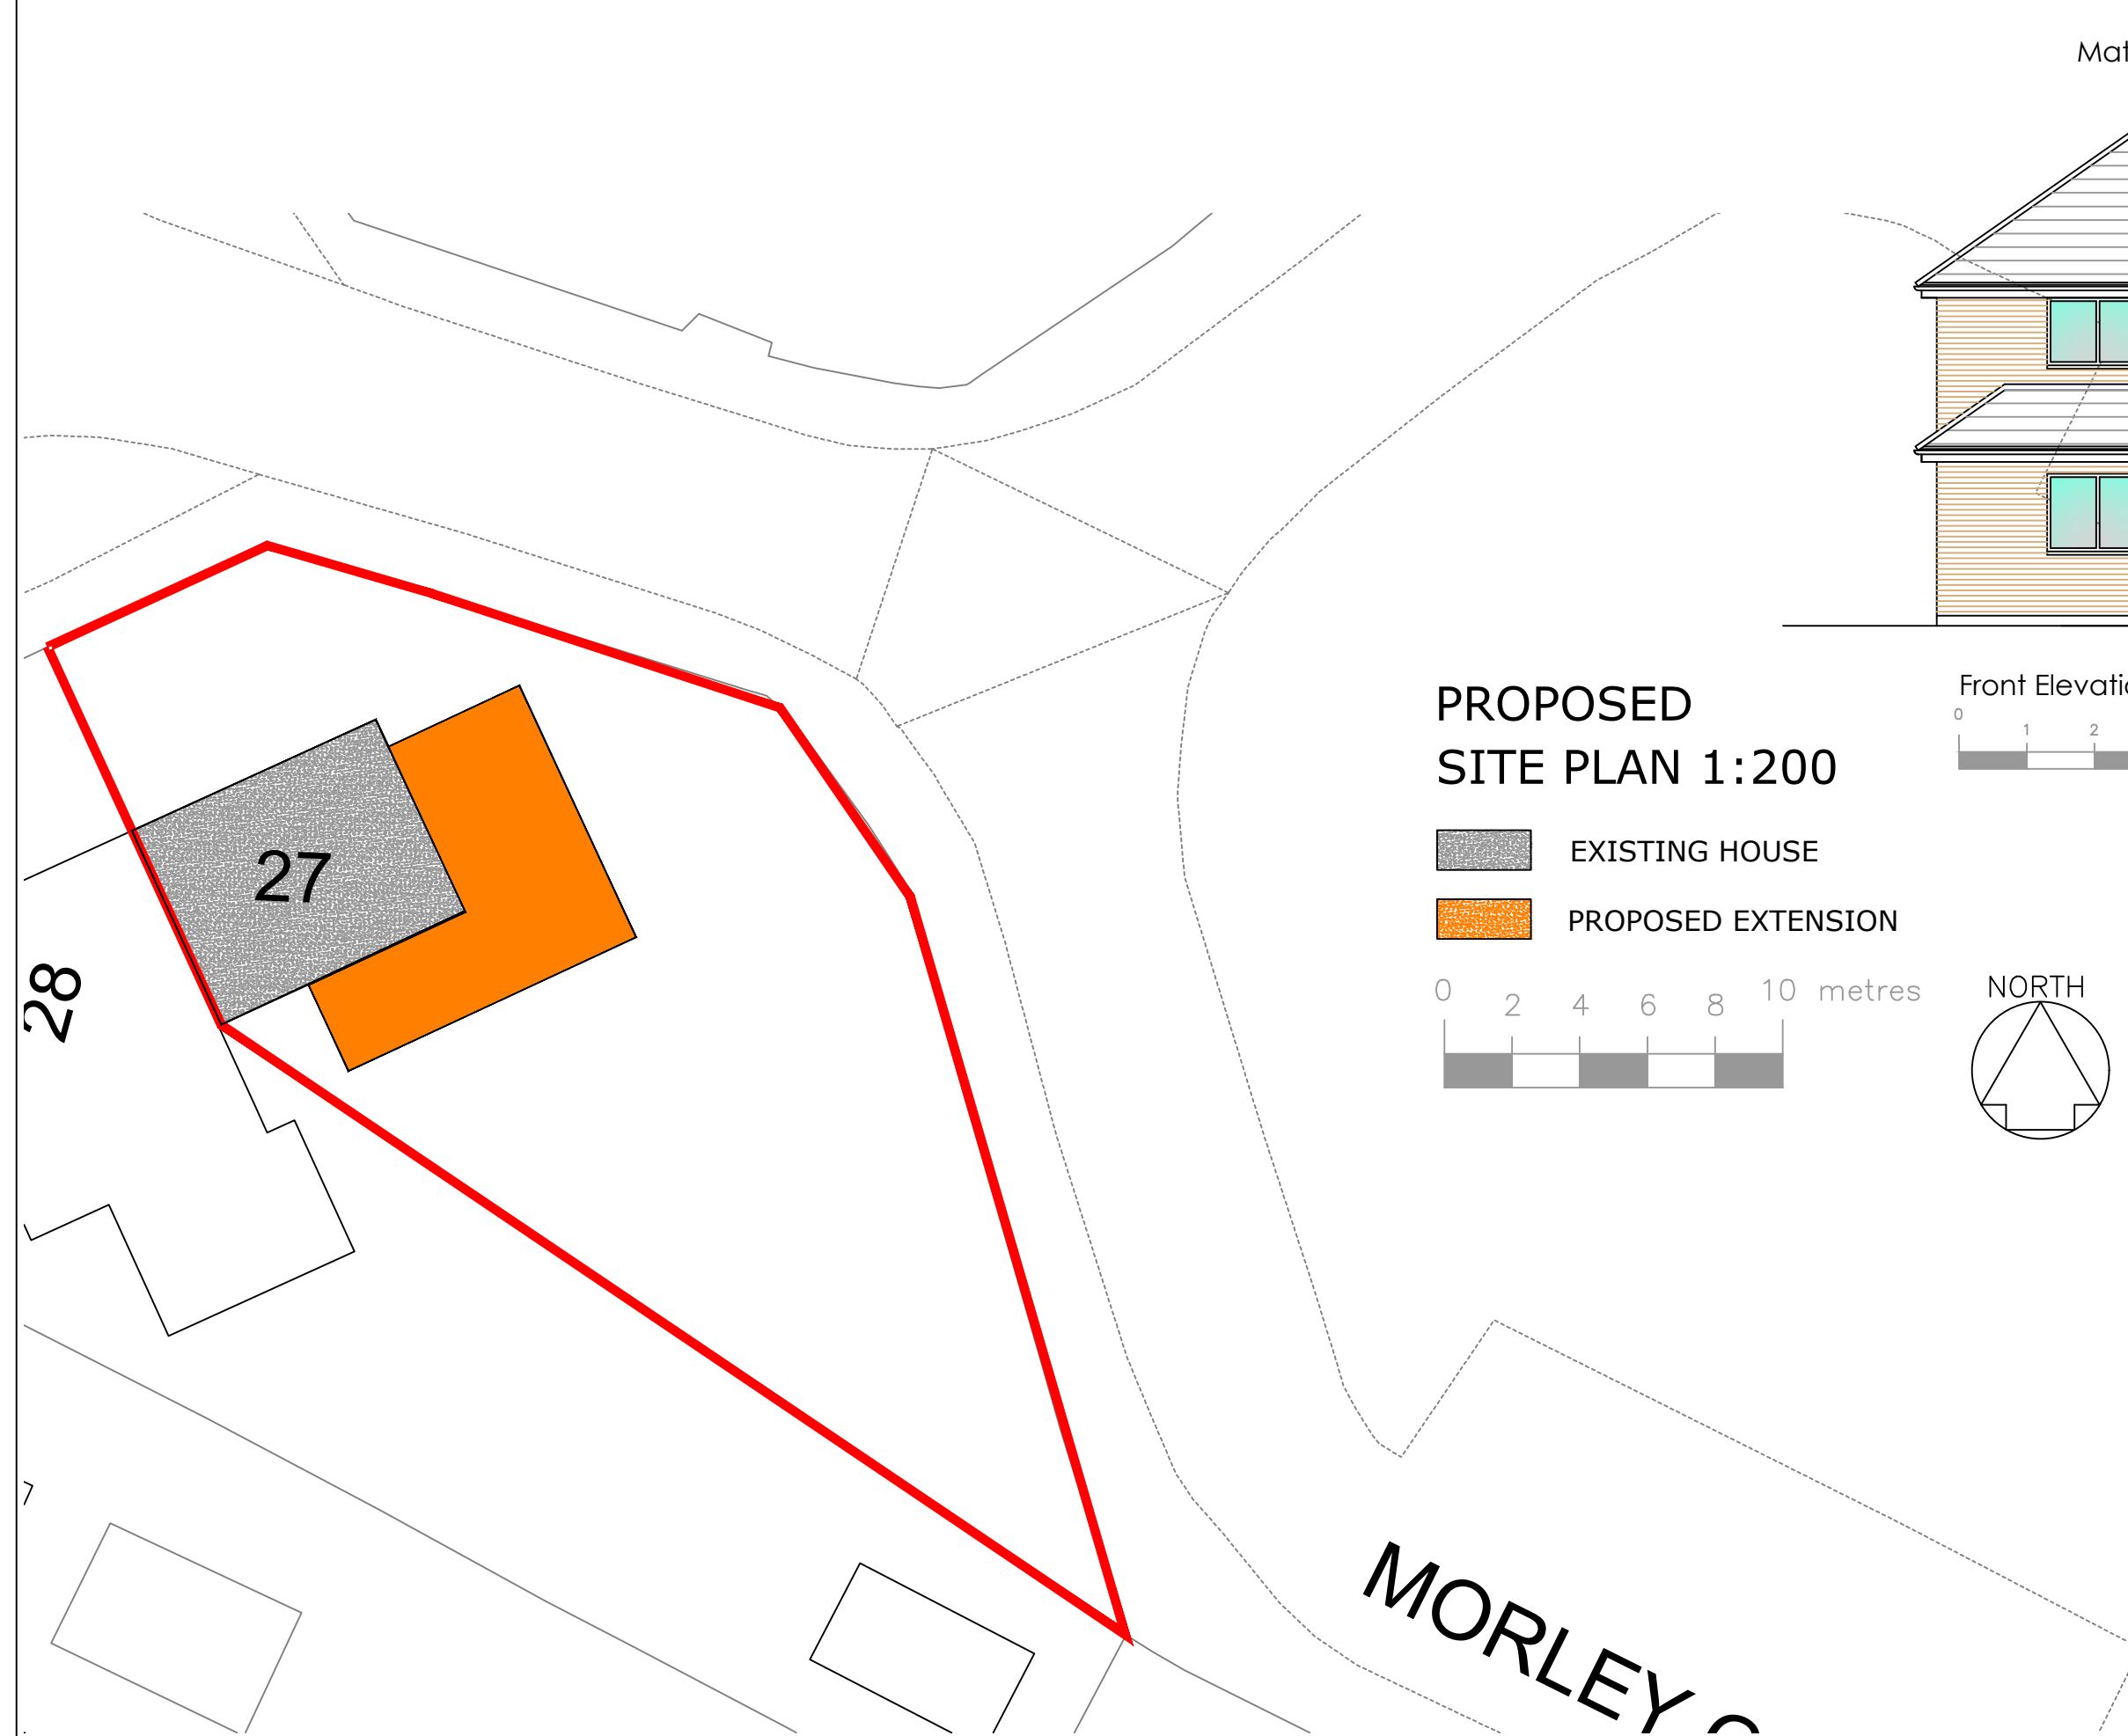
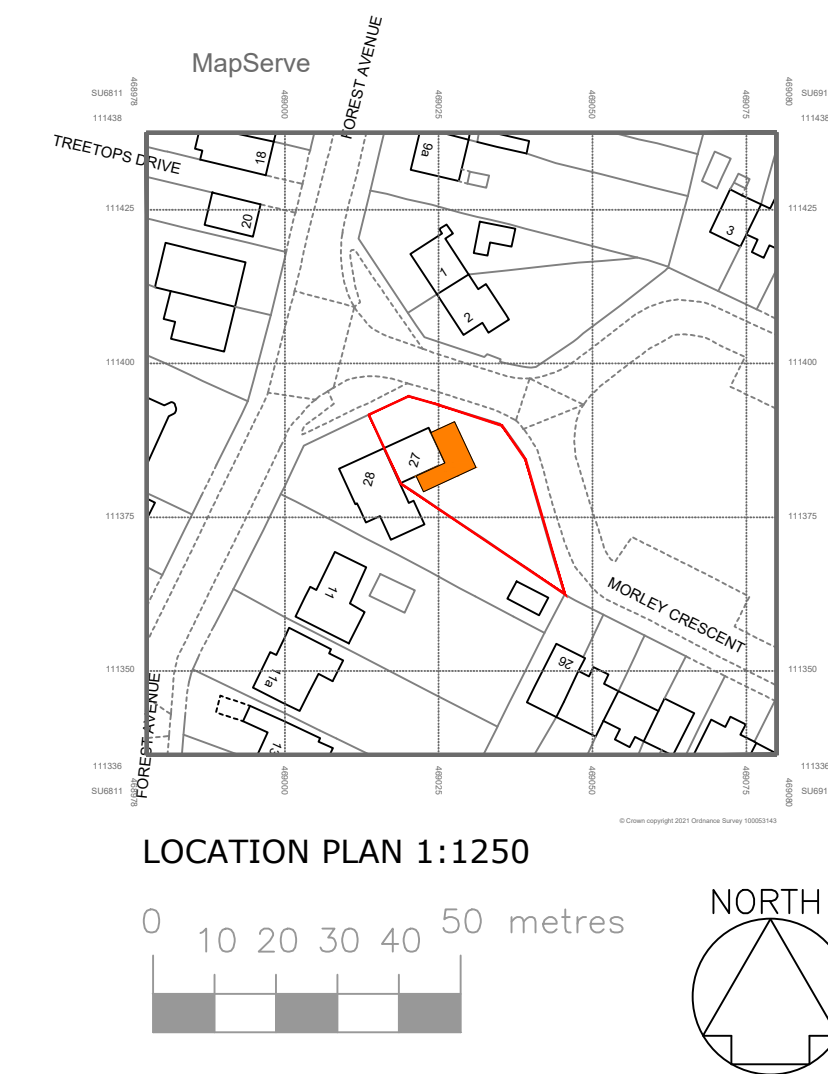
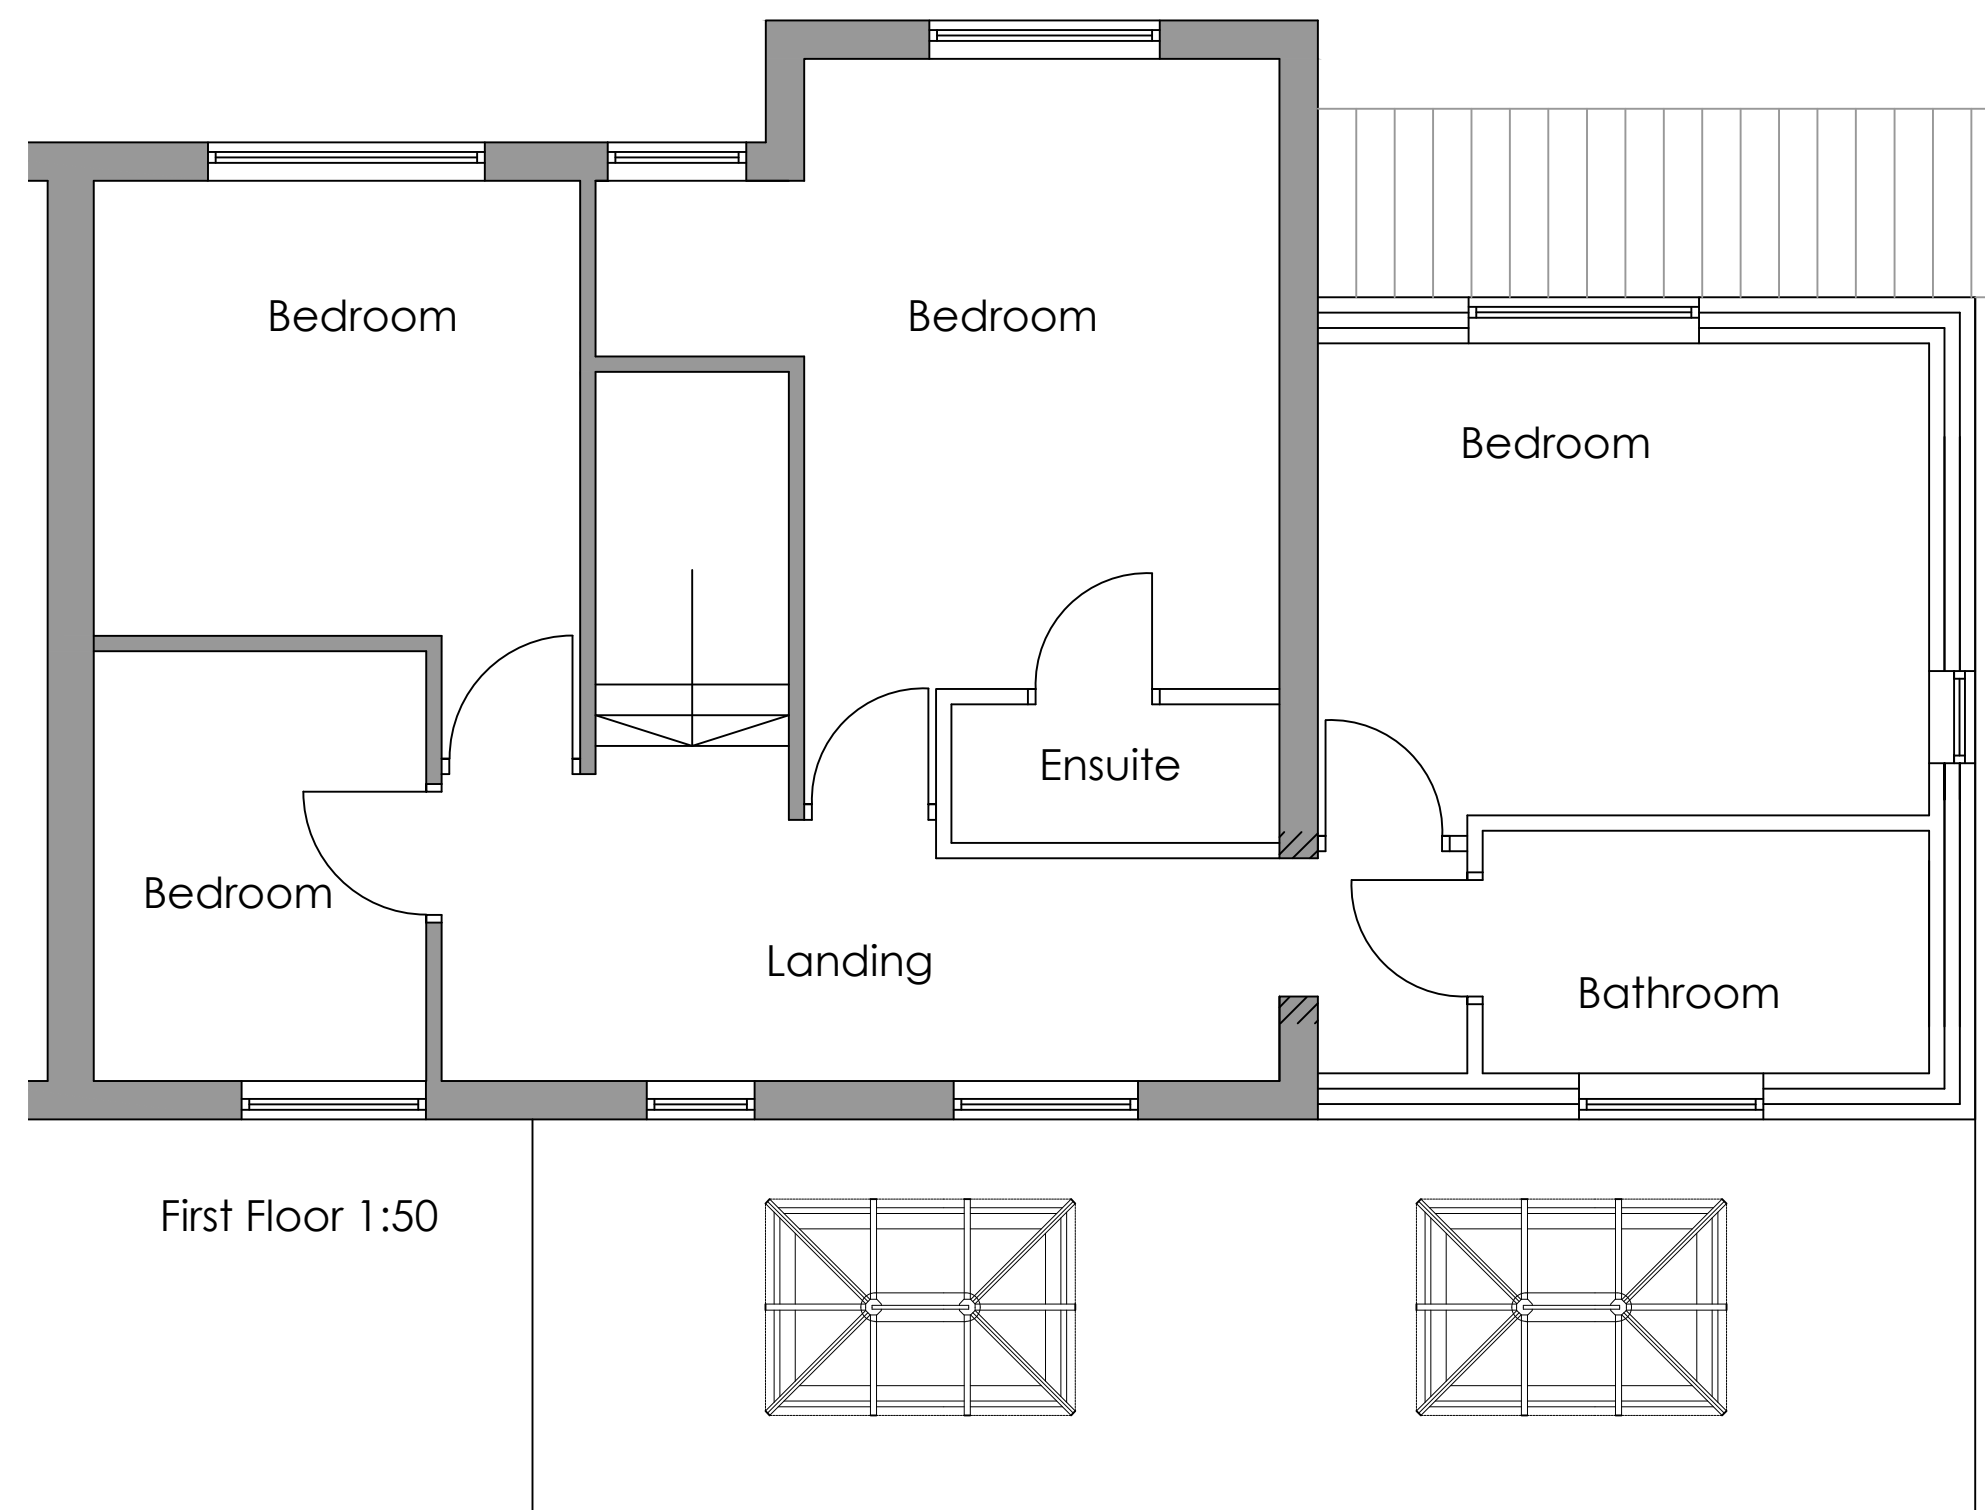
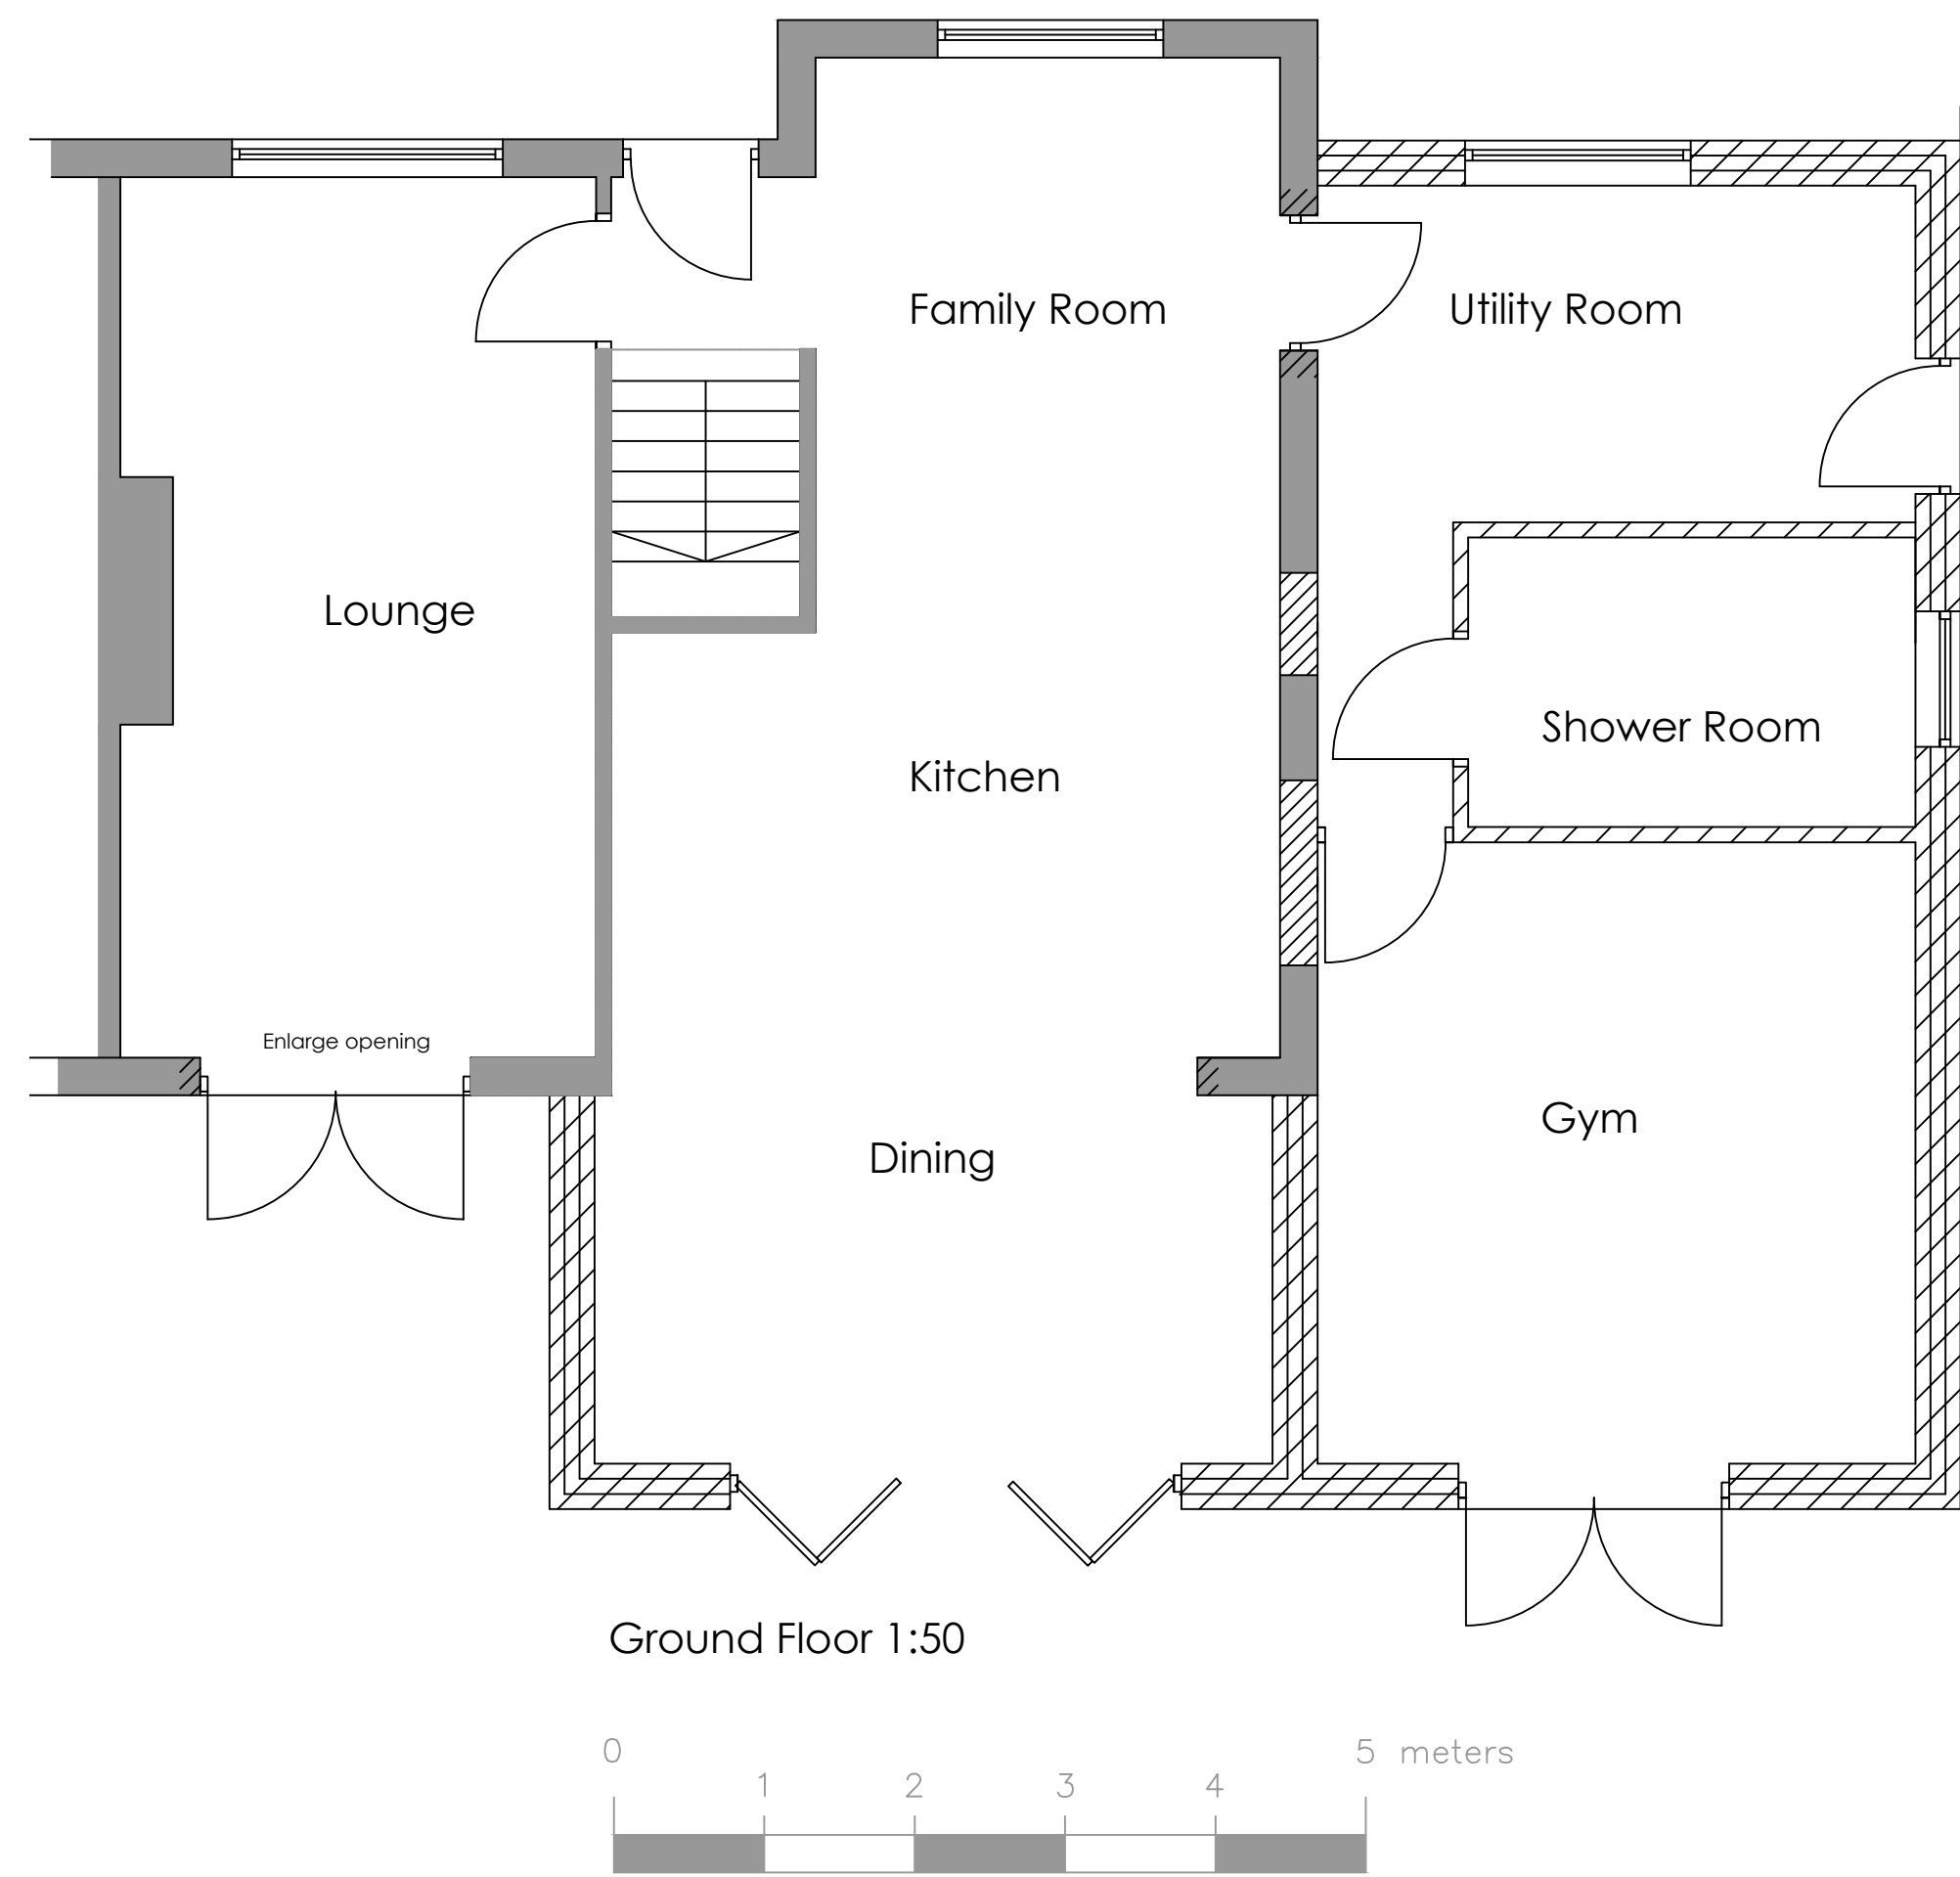


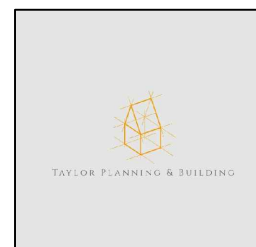

Revision:	
Project:	Moreley Cres. Waterlooville
Description:	PROPOSED 003
Date:	12-3-21
Scale & Sheet Size:	1:50 / 100 @ A1
Drawing Ref:	Sk03
 Taylor Planning & Building Consultants 4 Dapple Gardens Whittlesey Peterborough PE7 1LW 07469210782 www.TaylorPlanningandBuilding.co.uk	
J2107  Find us on Facebook The details shown on this drawing are confidential and the exclusive property of Taylor Planning and Building Consultants. No use, copy or disclosure of this drawing may be made without written permission and it is to be returned to T&B Limited upon request.	