

PLANNING PROPOSAL



Application Number: **16/00168/**

Proposed development at: **47-49 Beach Road, Hayling Island, PO11 0JB**

I give notice that:

Mr Geach Oak View Nursing Home is applying to **HAVANT BOROUGH COUNCIL** for permission for:

Proposed replacement entrance porch, single storey rear extension, raised decking/ramps, alterations to fenestration and associated alterations.

The reason for this notice is that the proposal :-

Is considered to be a Minor Development likely to be of wider interest

Copies of the applications, the plans and other documents submitted with it can be viewed on the Council's website at www.havant.gov.uk, using 'Search and view planning applications' on the home page. You can also view these online at the Customer Service Centre on the ground floor at the Public Service Plaza, between 9.00am and 5.00pm Monday to Friday

Anyone who wishes to make representations about this application should use the online public access service or write to the case officer, Mrs D Haywood, Public Service Plaza, Civic Centre Road, Havant, Hants PO9 2AX by: *23 March 2016*

To check on the progress of an application please email: planning.development@havant.gov.uk

All objections and representations will become available for public inspection. No action can be taken on letters indicating that they are to be dealt with in confidence and no reliance should be placed on having made representations as to a similar application in the past.


Under the provisions of the Local Government (Access to Information) Act 1985, any written comments that you submit will be made available for both inspection and copying. They will also be copied to the Planning Inspectorate in the event of an appeal. You should therefore only include information that you are happy to be seen by the public and available over the internet.

The Council operates a deputation scheme enabling individuals, including applicants, to speak at Committee meetings when a decision is being taken. If you wish to arrange this please contact the case officer by telephoning Customer Services Reception on 023 9244 6015.

Andrew Biltcliffe
Executive Planning Service Manager
On behalf of Havant Borough Council
Date: *02 March 2016*

JA

Havant
BOROUGH COUNCIL

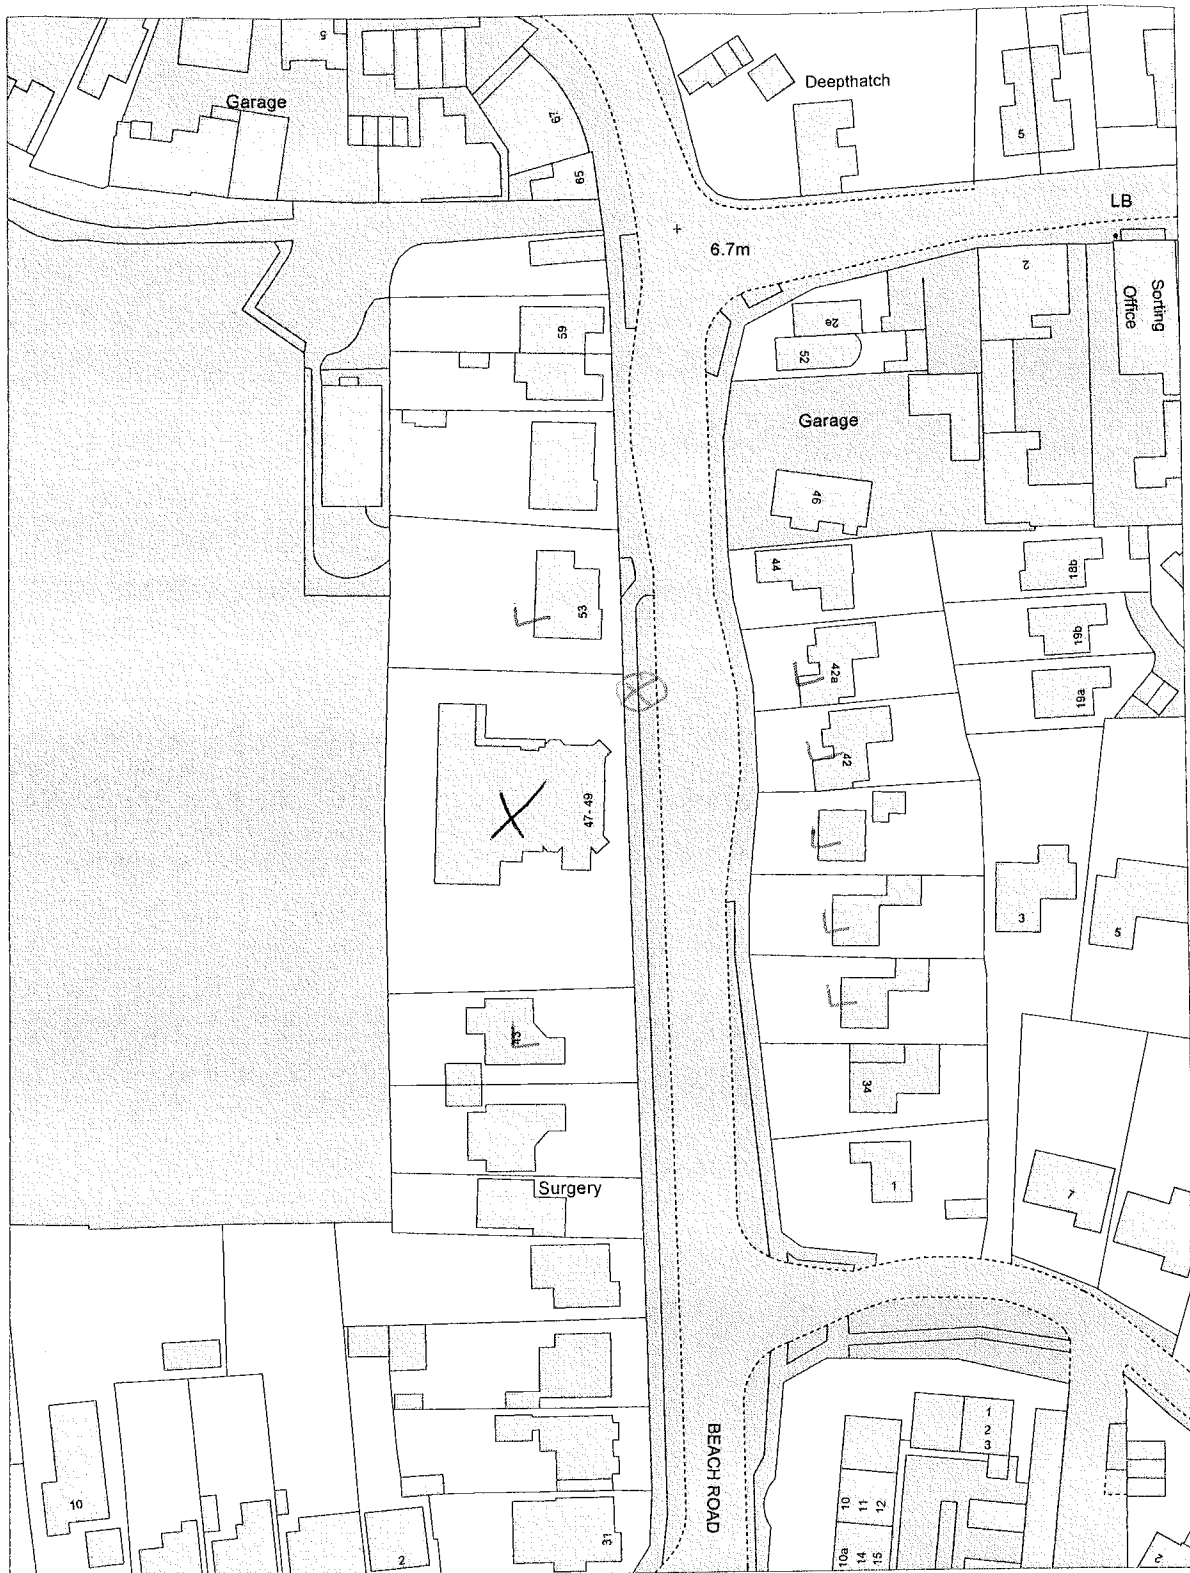

Civic Offices, Civic Centre Road, Havant,
Hampshire PO9 2AX t: 023 9247 4174



Havant
BOROUGH COUNCIL

47-49 Beach Road

Drawn By:

Scale:

Drawing No:

Cleaner, Safer, More Prosperous