


53 Seafront, Hayling Island, Hampshire PO11 0AN

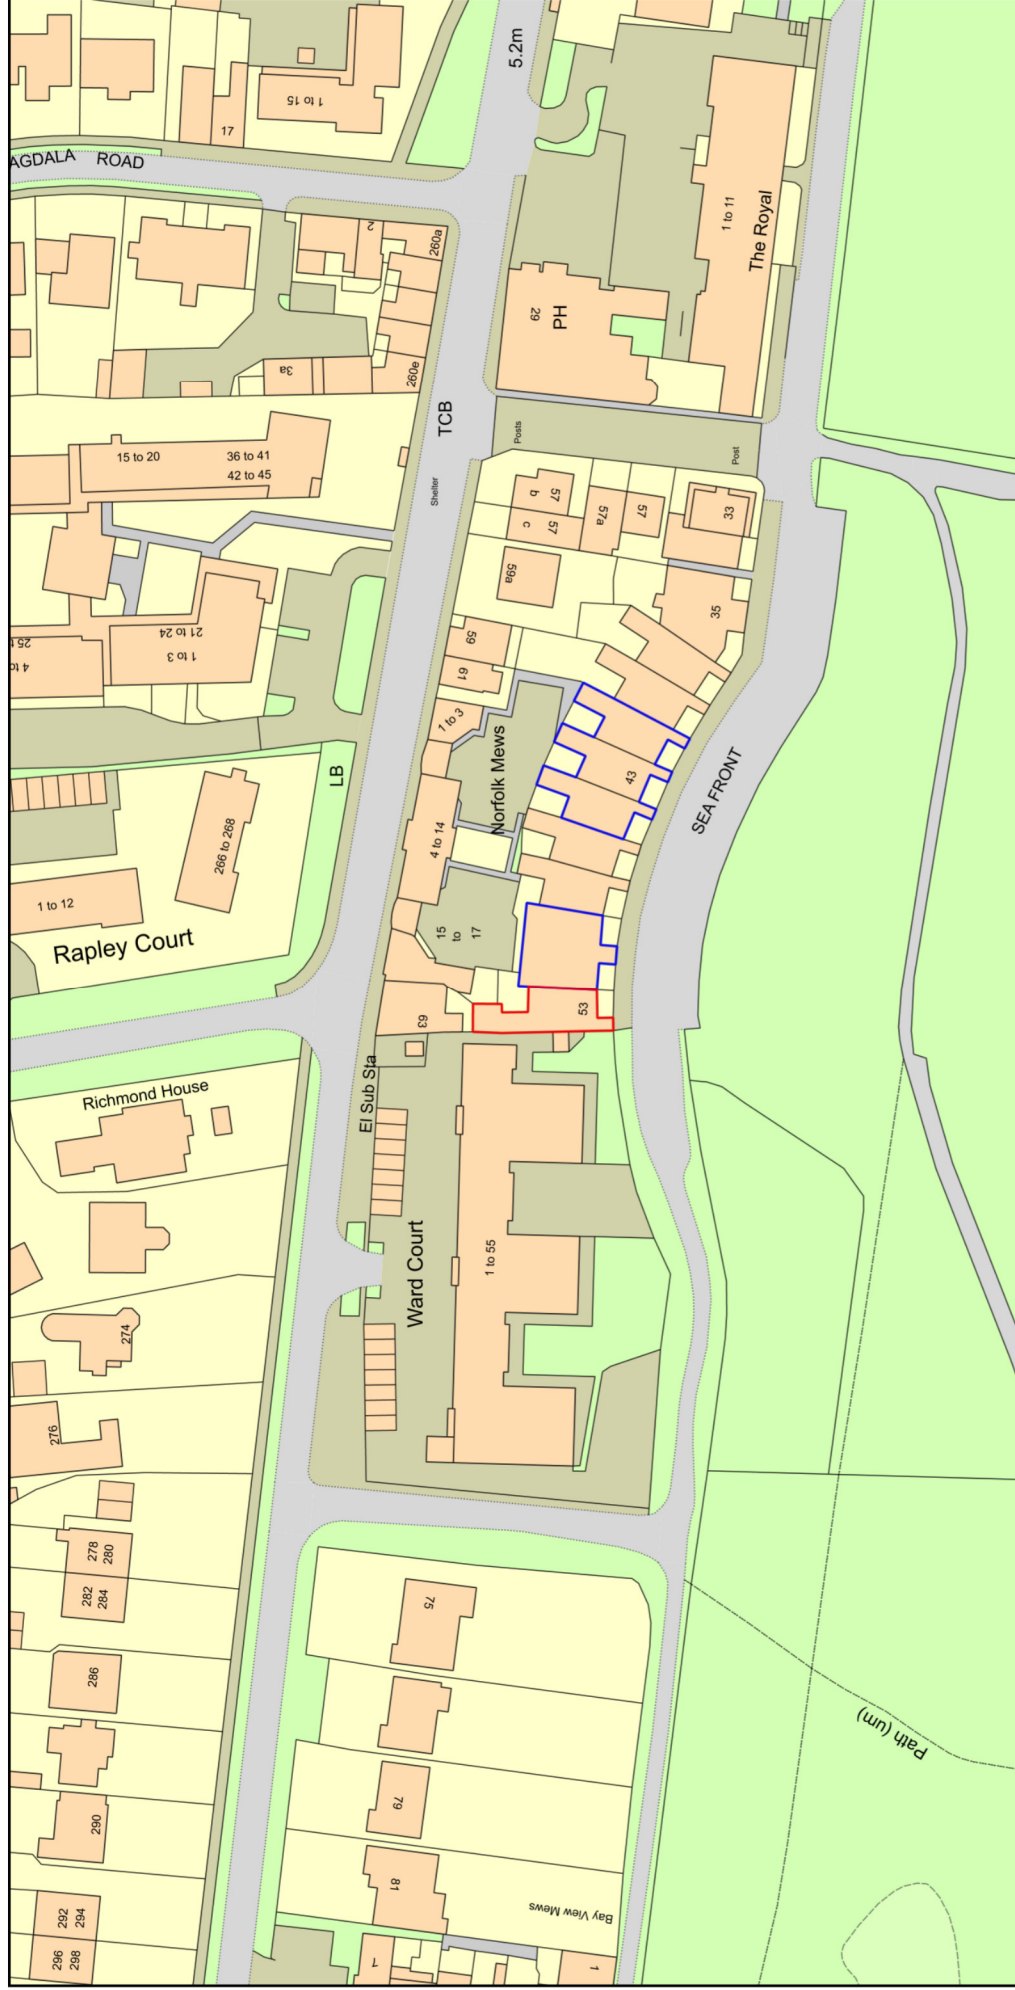

Plan Produced for: Mrs M Houghton: APP/21/01094
Date Produced: 20 Oct 2021
Plan Reference Number: TORQM21293102952190
Scale: 1:1250 @ A4
© Crown copyright and database rights 2021 OS 100042766