


CONVERSION OF EXISTING GARAGE
TO ANCILLARY ACCOMMODATION.
11, MEADOWLANDS, HAVANT, HANTS.
FOR MR & MRS M.BRAY.

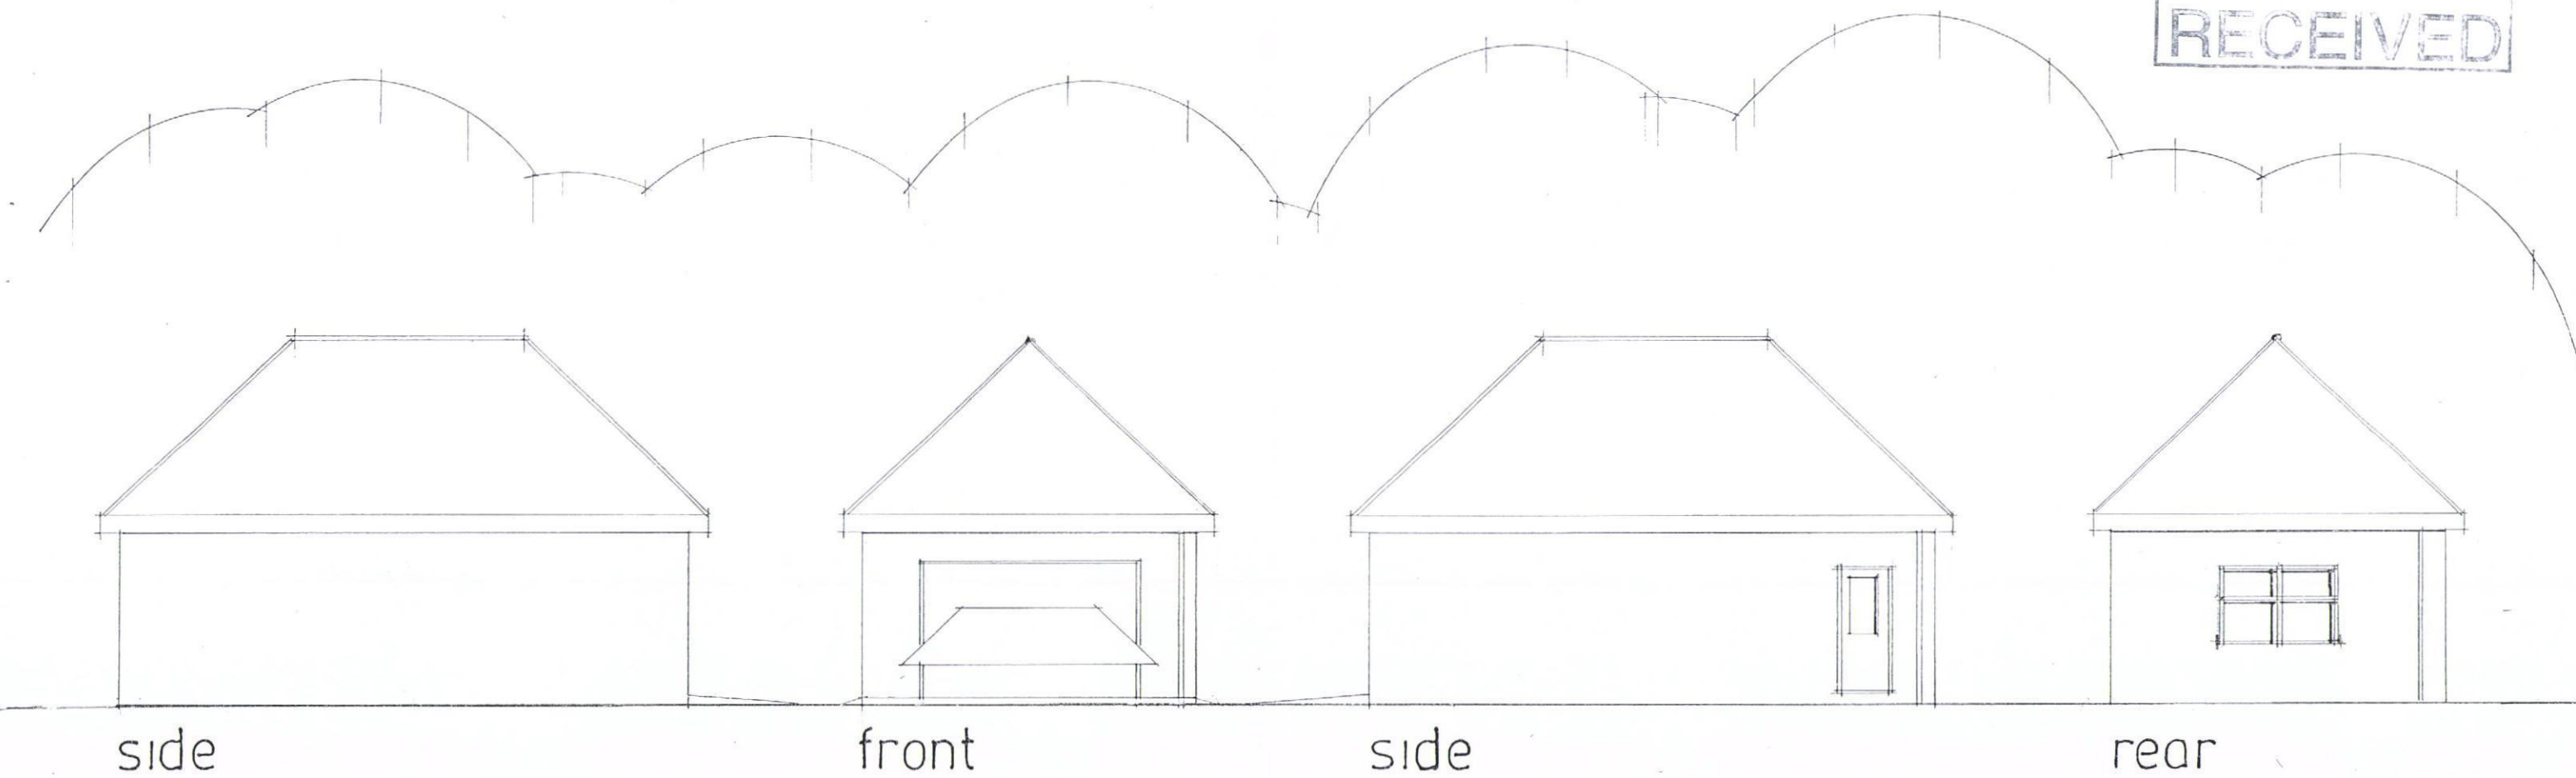

date oct 15
scale 1:100

EXISTING ELEVATIONS

PETER J. WALKER MRICS
CHARTERED SURVEYOR
182 SEAFRONT, HAYLING ISLAND, HANTS
PO11 9 AN

TEL: 02392467571