


NOTE : THIS DRAWING IS NOT A SPECIFICATION OF WORK AND IS ONLY FOR THE PURPOSE OF GAINING TOWN PLANNING AND BUILDING REGULATION APPROVALS. ALL DETAILS/DIMENSIONS MUST BE CHECKED ON SITE BEFORE COMMENCEMENT OF WORK BY CONTRACTOR

SUPERSEDED

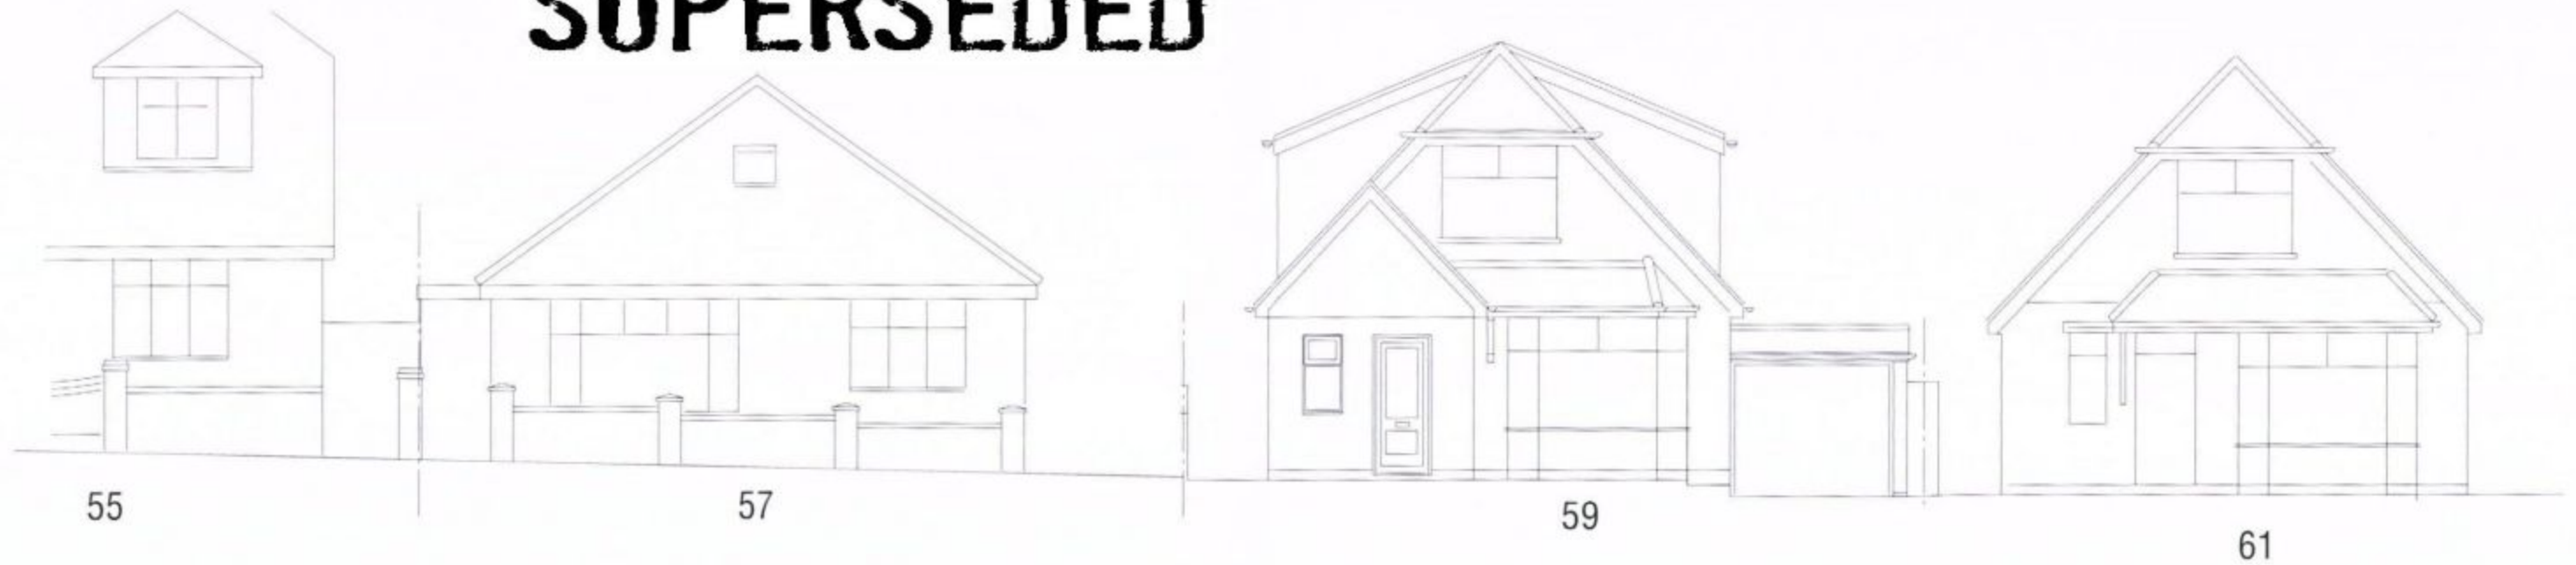

PROPOSED STREET SCENE



PROPOSED SECTION A - A



Scale 1 : 100

Prop. Single Storey Front and Rear Extension,
Pitched Roof Side Dormers, and Front Canopy Roof
For:- Mr & Mrs N. Emms
59 Rowlands Avenue, Waterlooville, Hants
Proposed Street Scene and Section
Scale 1 : 100 @ A3 Dwg. No.010215PL5