


PROPOSED ALTS & SINGLE STOREY REAR ADDITION
35, FAIRLIGHT CHALETs, SALTERNS LANE, HAYLING I
FOR MRS M. BOND.

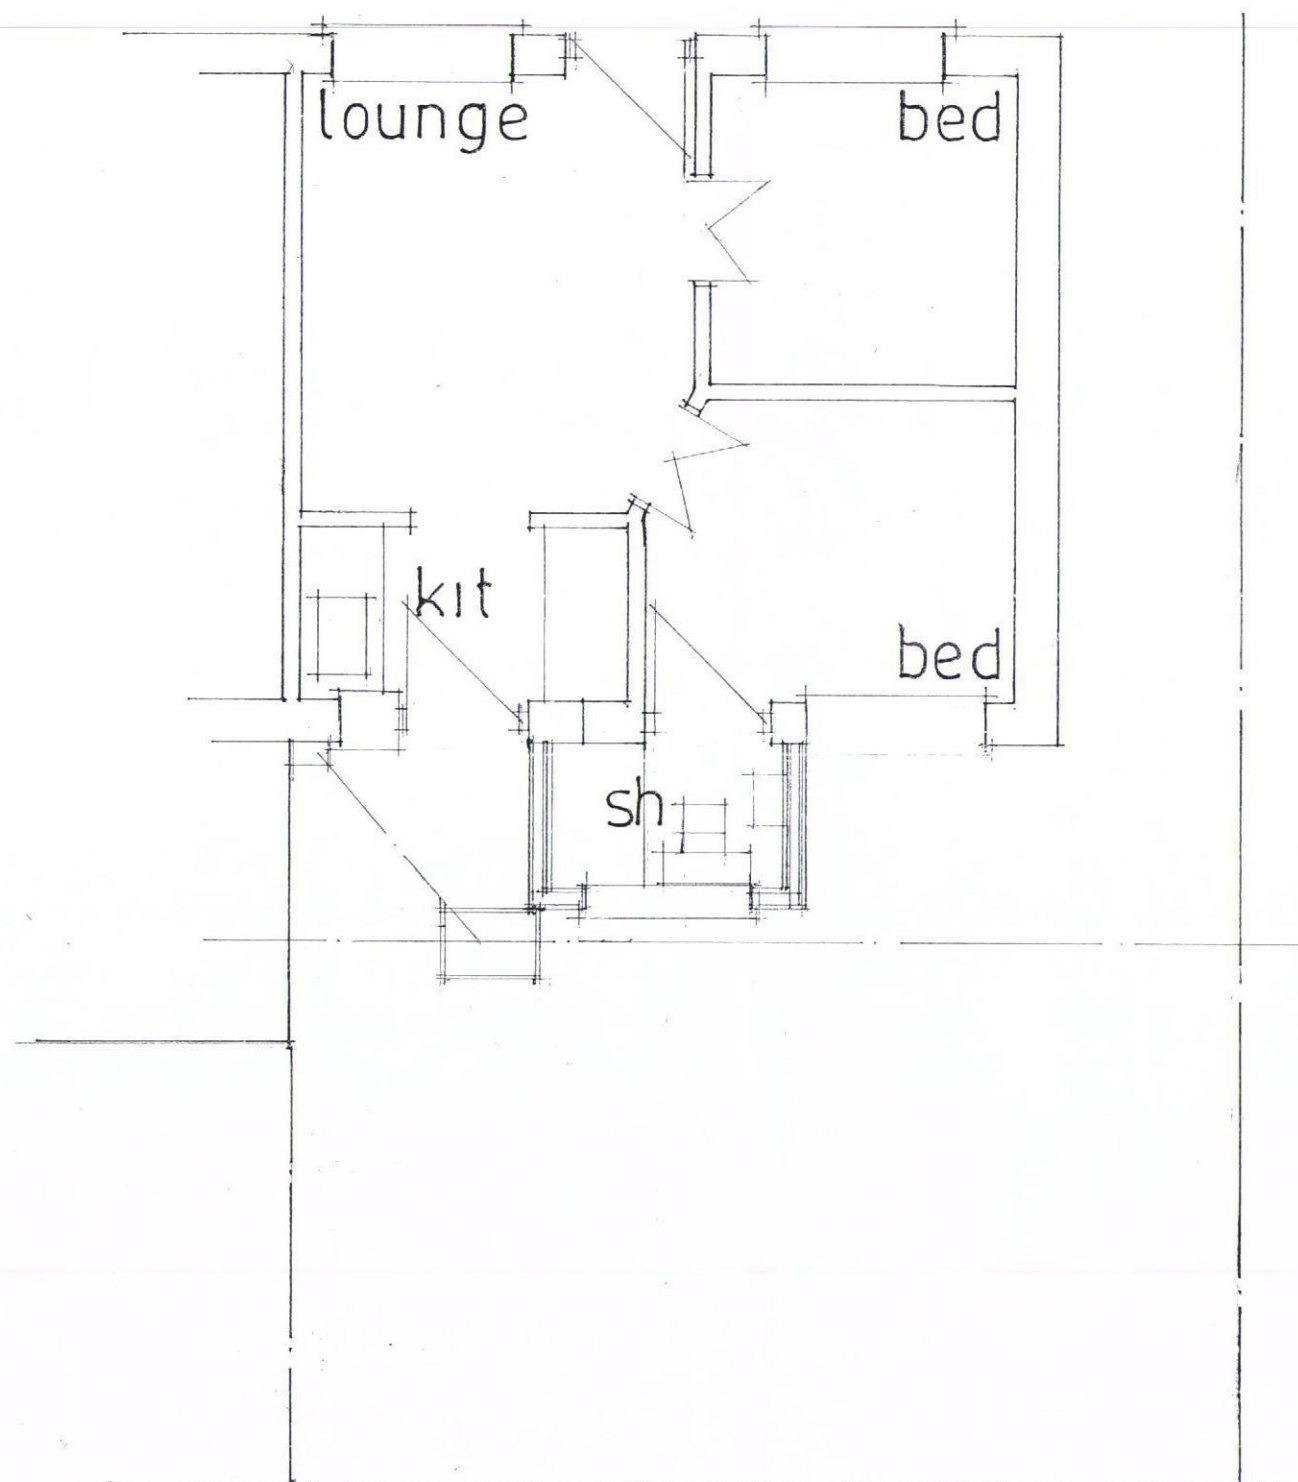

EXISTING LAYOUT



date nov 15
scale 1:50

PETER J. WALKER MRICS
CHARTERED SURVEYOR
182 SEAFRONT, HAYLING ISLAND, HANTS
PO11 9 AN

TEL: 02392467571