


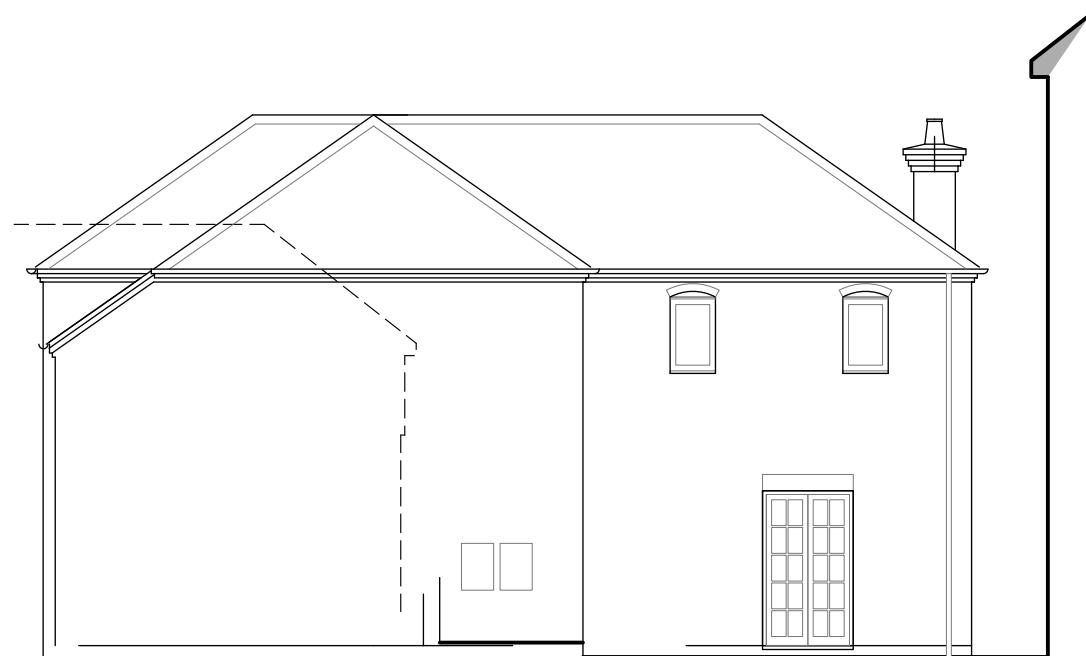

WEST



SOUTH- TO HARBOUR



NORTH

DRAWING SCALE IN METRES
1 0 1 2 3 4 5 6 7

Echo Cottage
5 John King Shipyard
EMSWORTH PO10 7AY
for Mr A Jackson

ELEVATIONS AS EXISTING

SCALE: 1:100 @ A3 DRAWING NUMBER: 07 Rev.
DATE: 24 AUG 2021

NOEL WRIGHT ARCHITECTS
Petersfield Hampshire GU32 3LA t: 01730 264678
e: studio@noelwrightarchitects.co.uk
www.noelwrightarchitects.co.uk

