


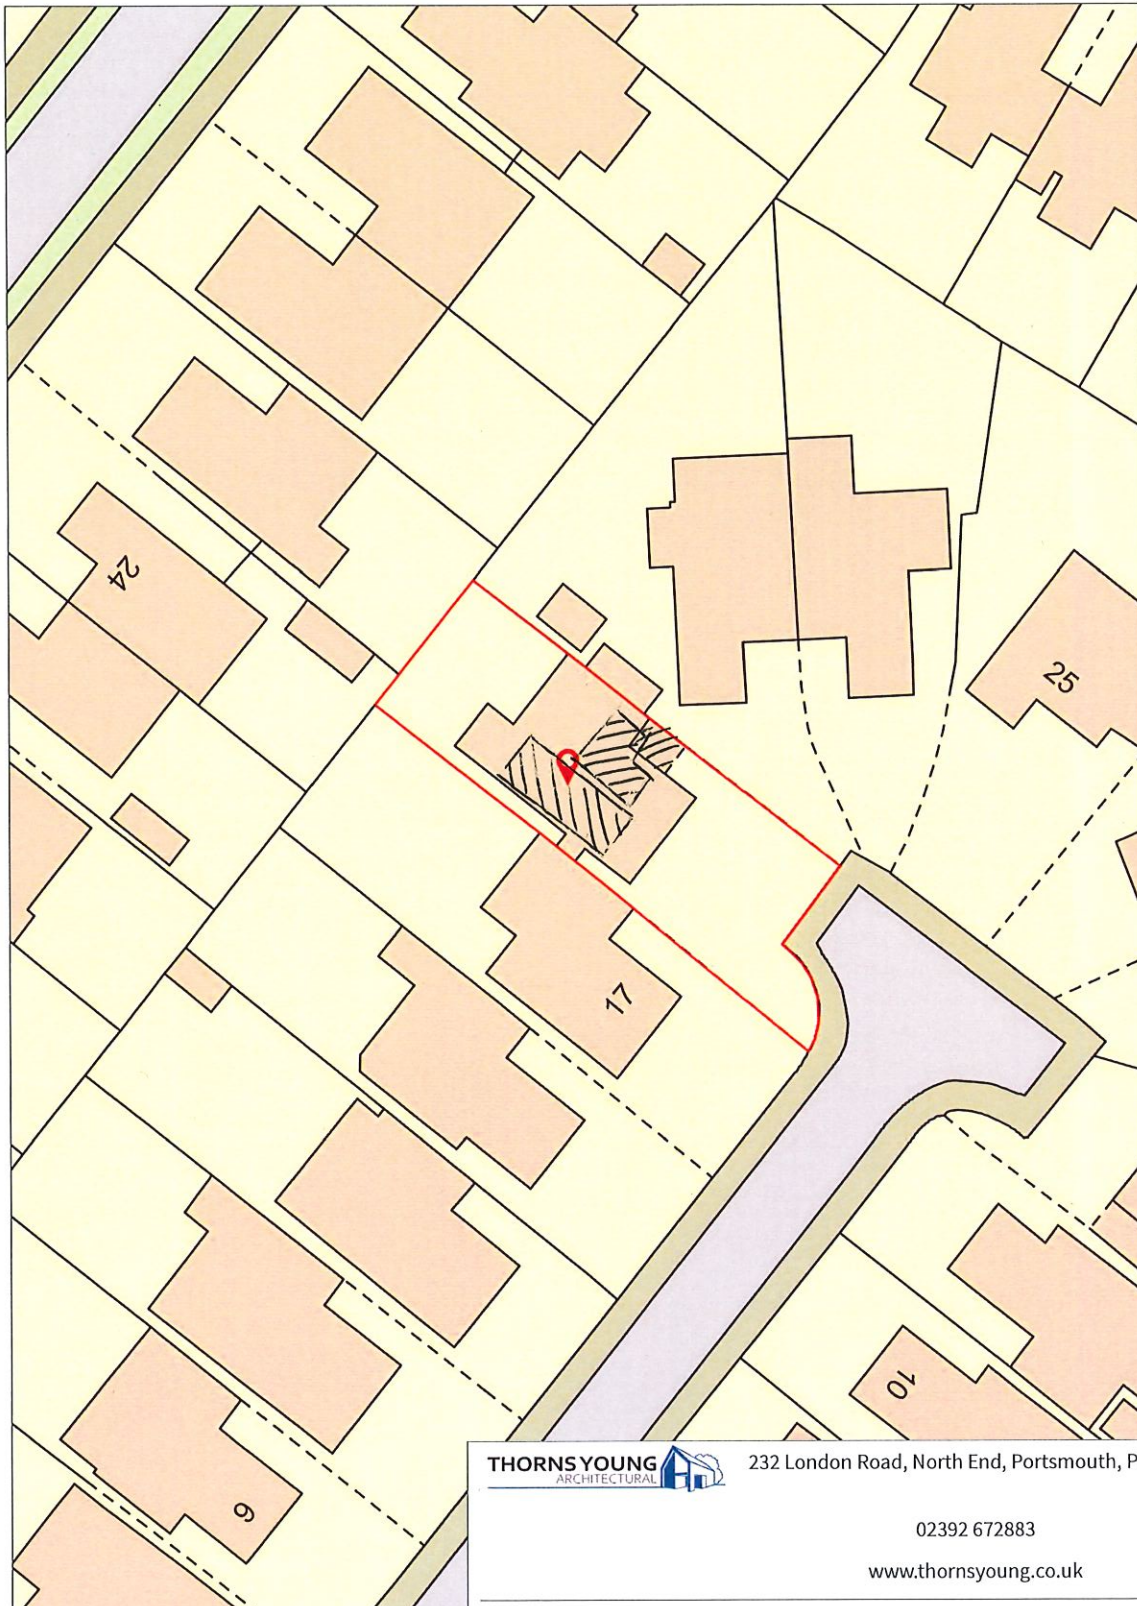

THORNS YOUNG
ARCHITECTURAL



232 London Road, North End, Portsmouth, PO2 9JQ

02392 672883

www.thornsyoun.co.uk

Client: **Mr & Mrs Seall**

Project: **Extension & Loft Conversion**

Title: **19 Lugano Close, Waterlooville**

Scale: 1:500 @A4

Drawn By: CM

Date: 06 Sep 2021

Drawing No: 5217.21.CM