



Proposed Garage and Workshop | 239 London Road | Waterloooville | PO8 8DD


RBA Architects Limited on behalf of Mr and Mrs Farrington

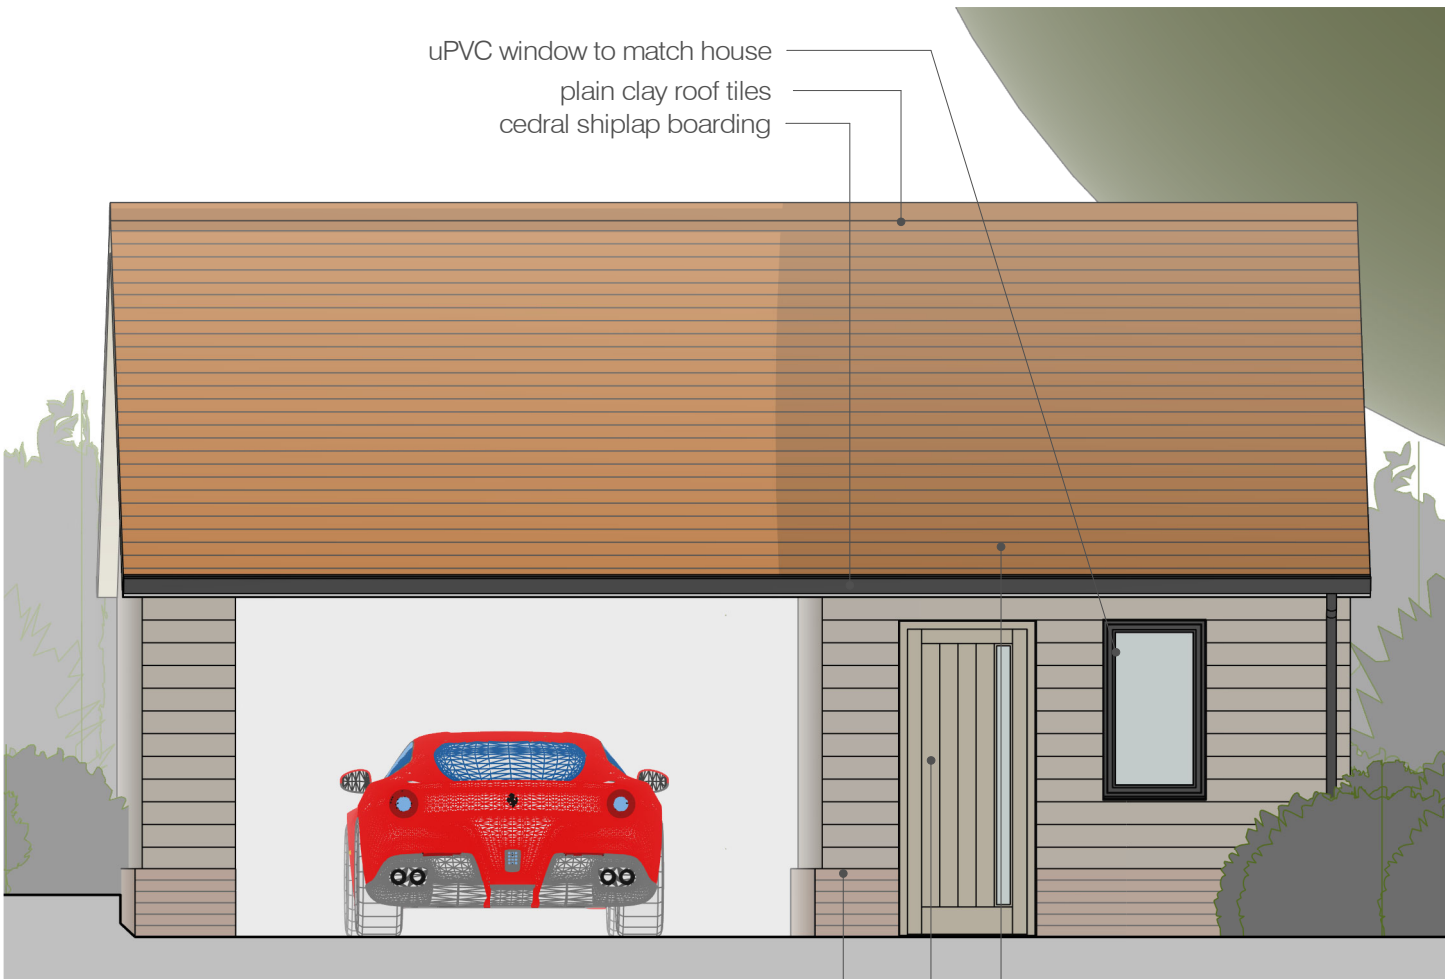


4. North West
scale 1 : 50

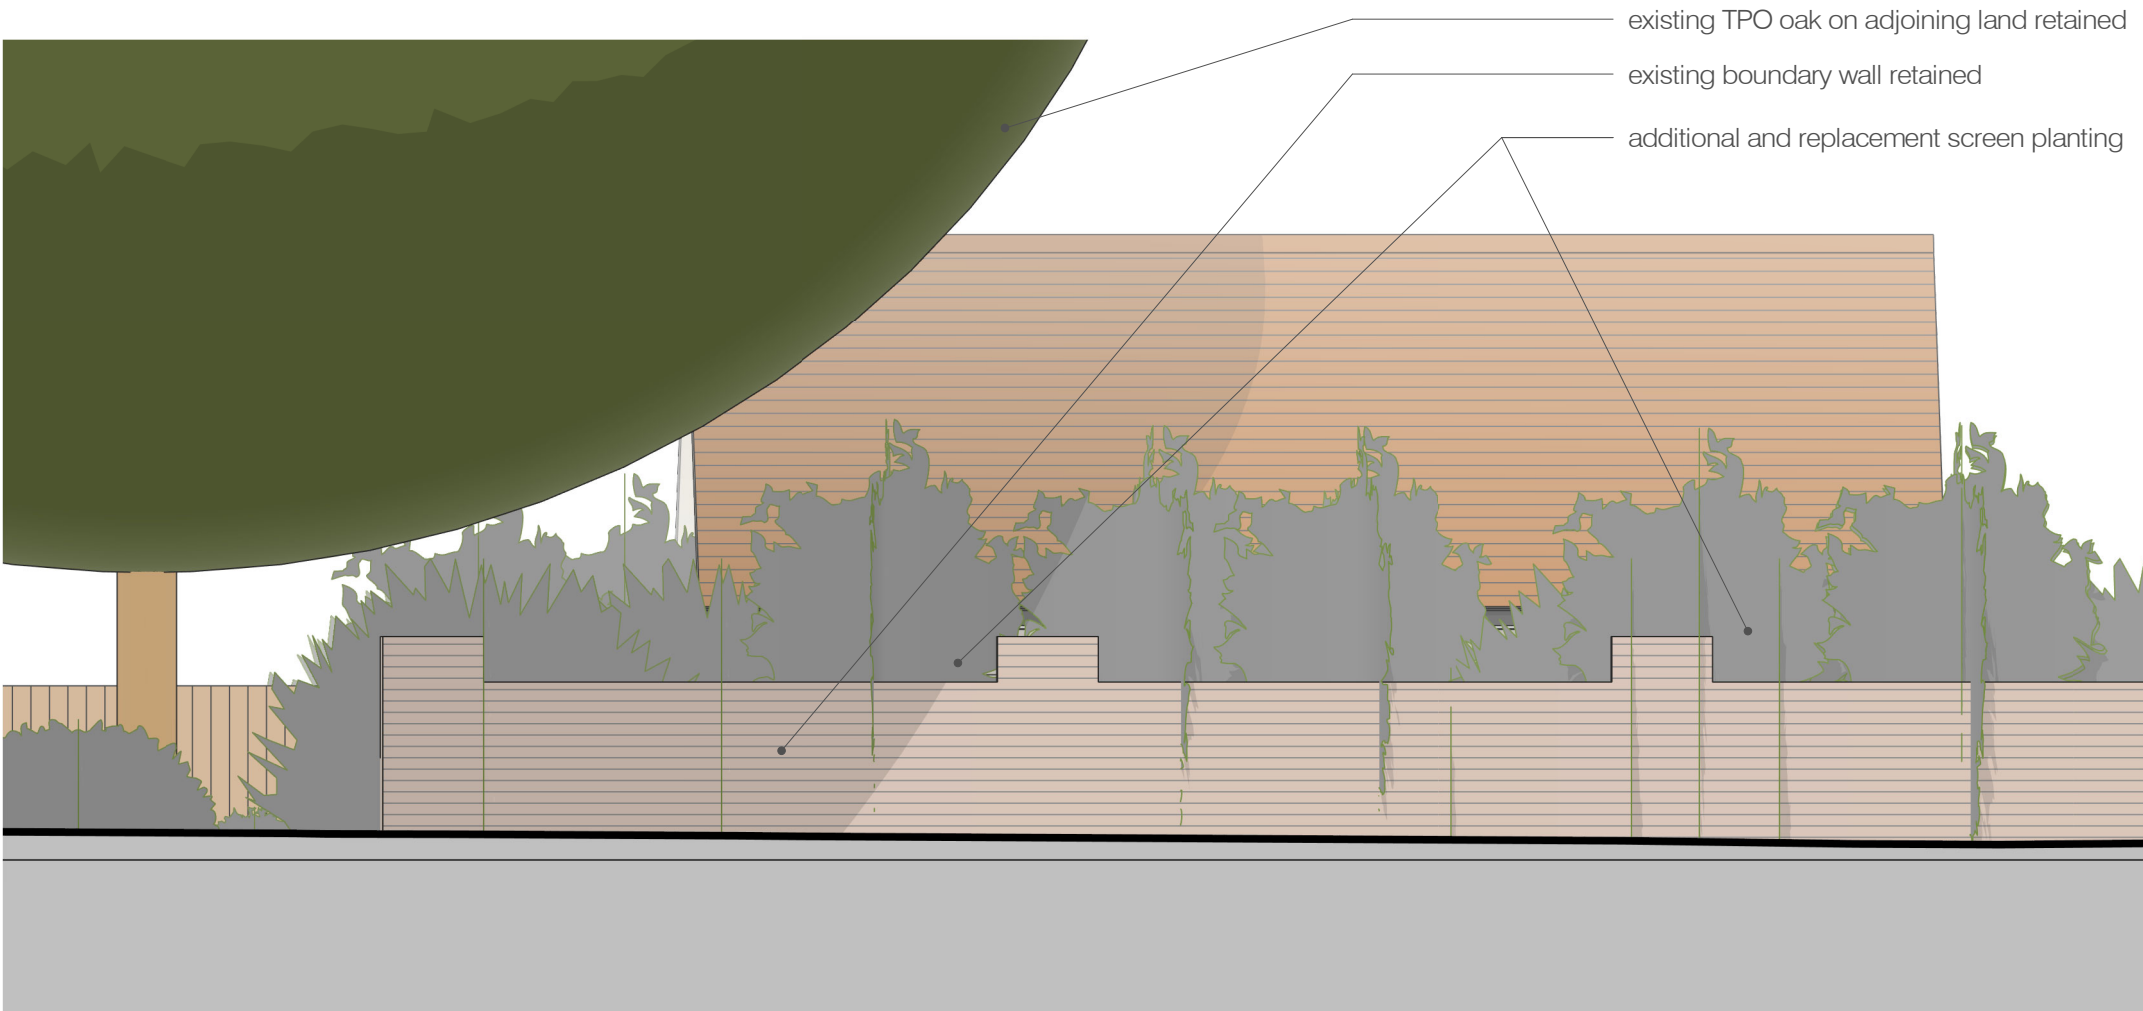


5. South East
scale 1 : 50

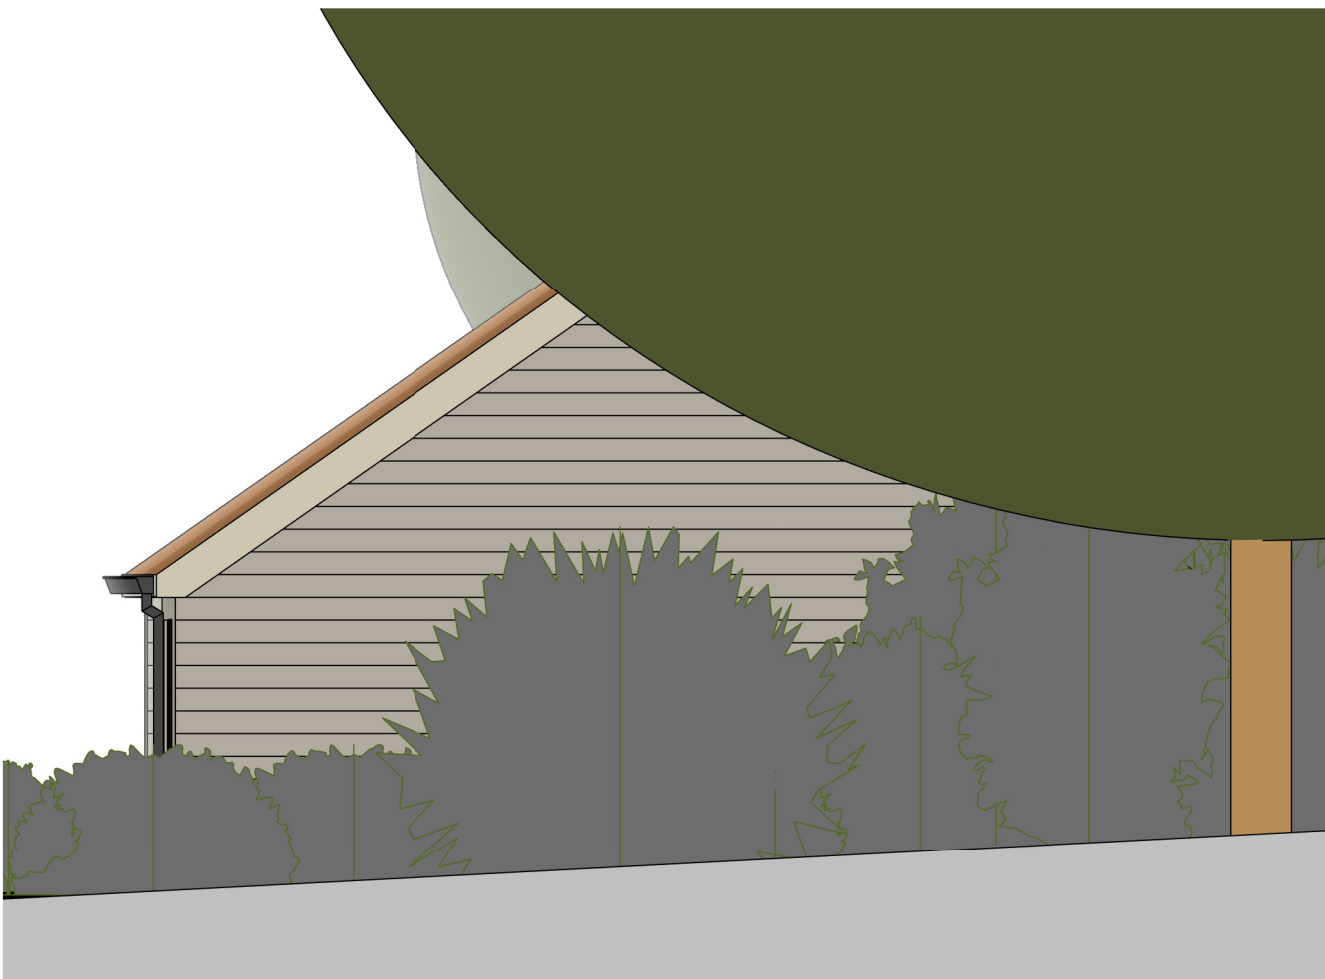

6. South West
scale 1 : 50

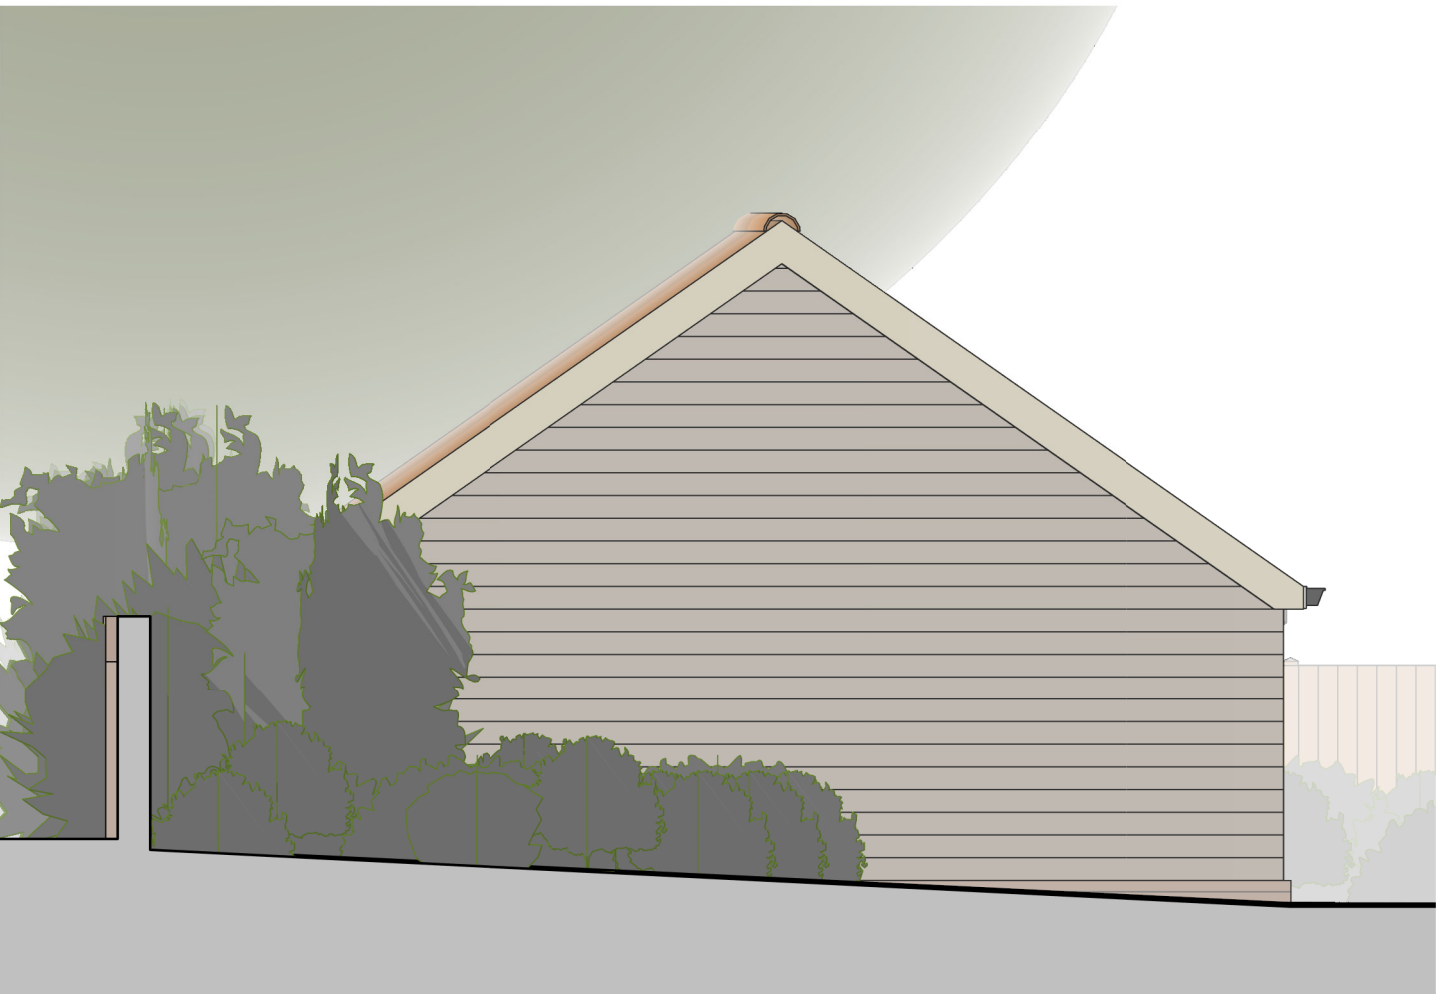


3. North East
scale 1 : 50

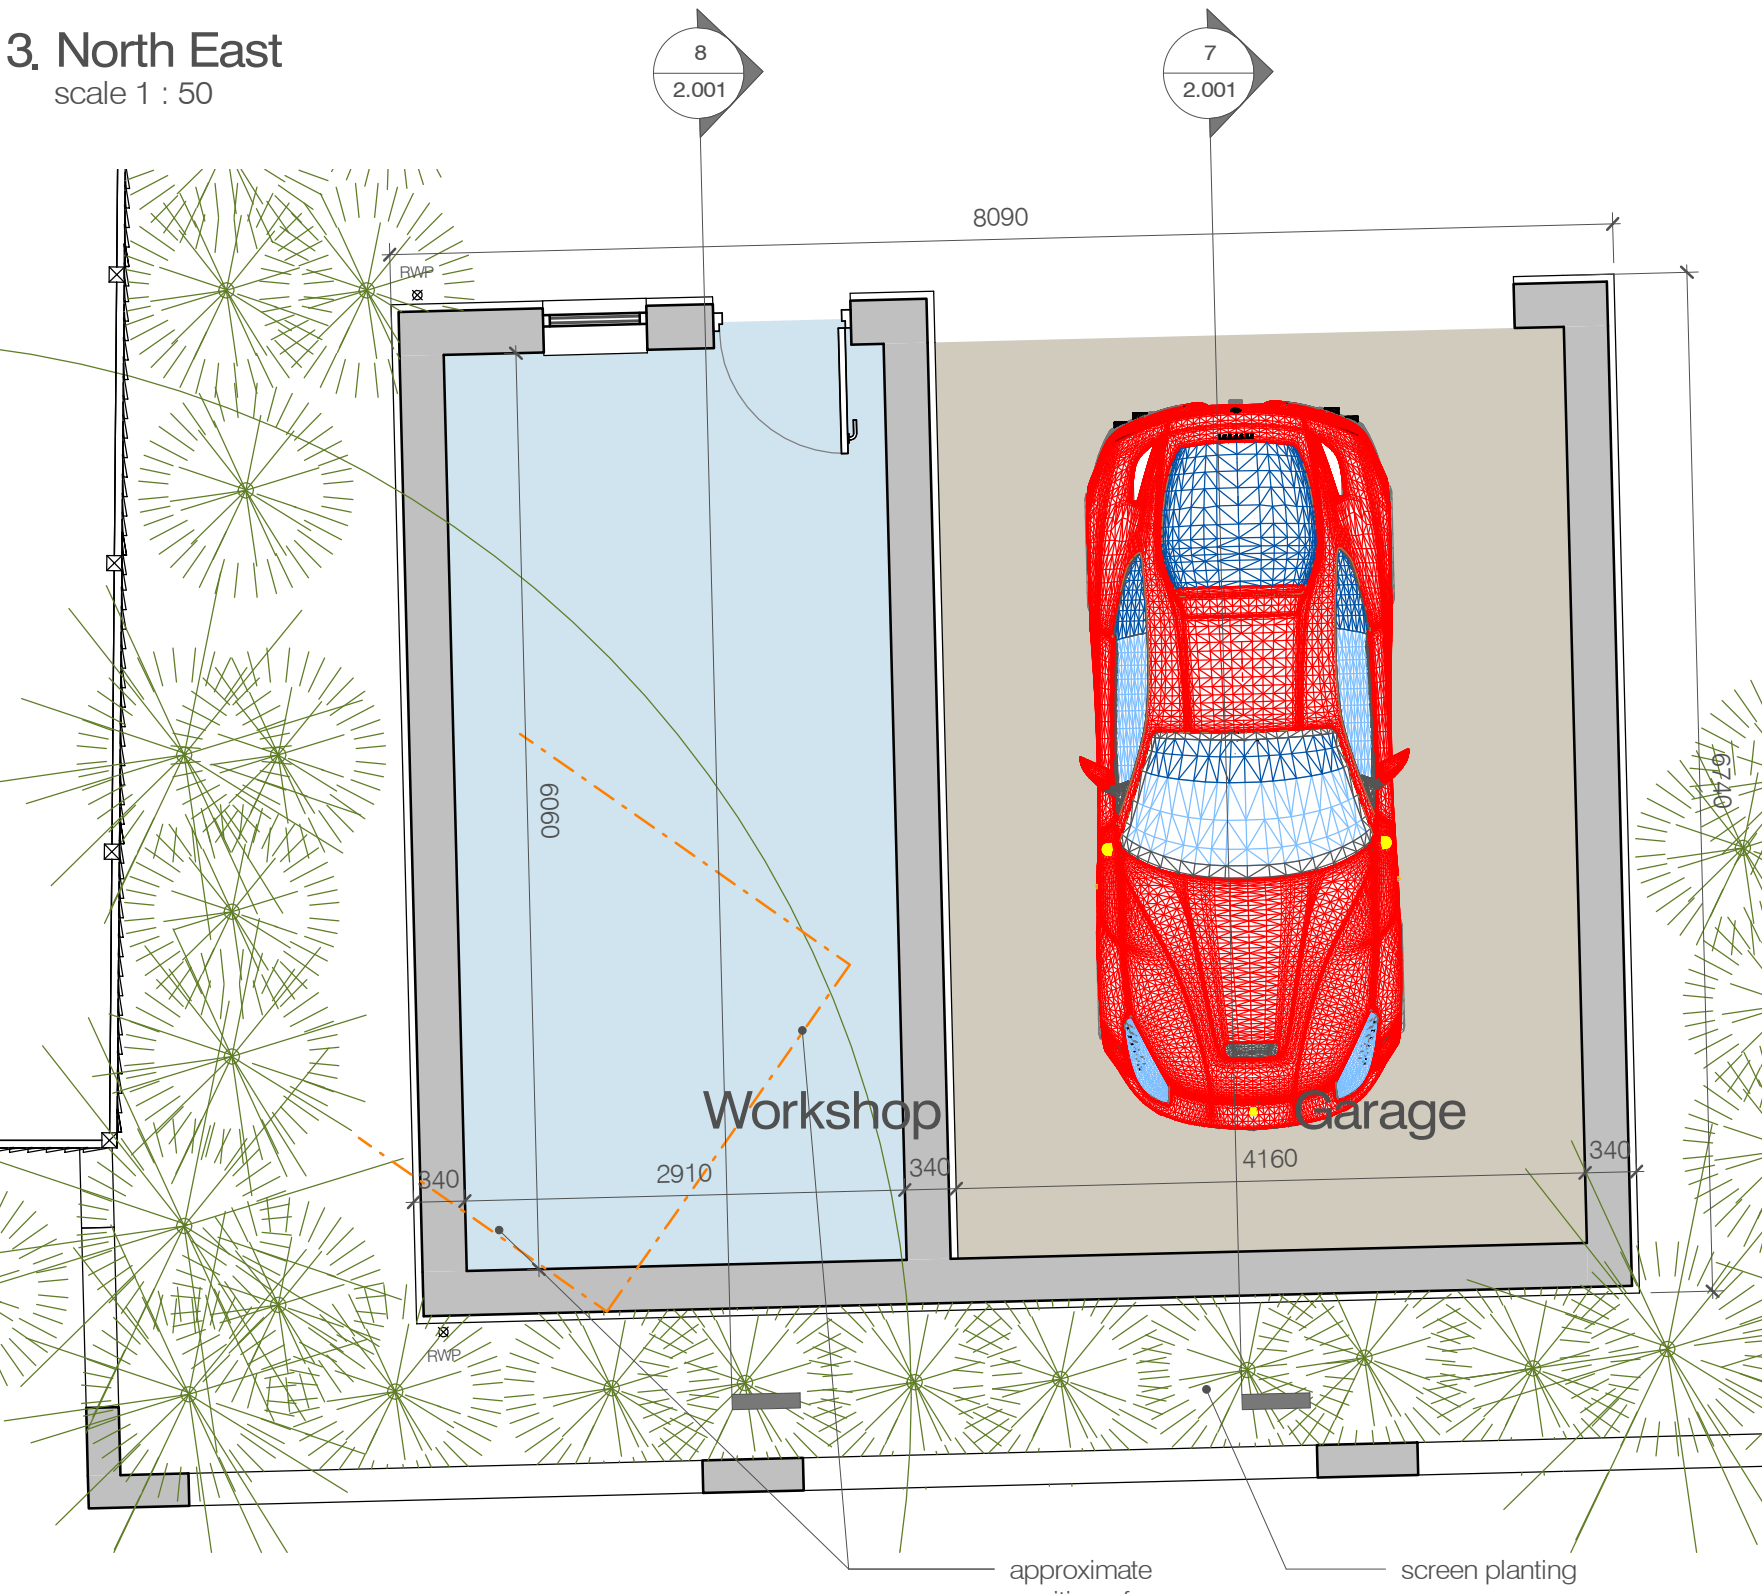


1. Level 00
scale 1 : 50




2. Site
scale 1 : 200

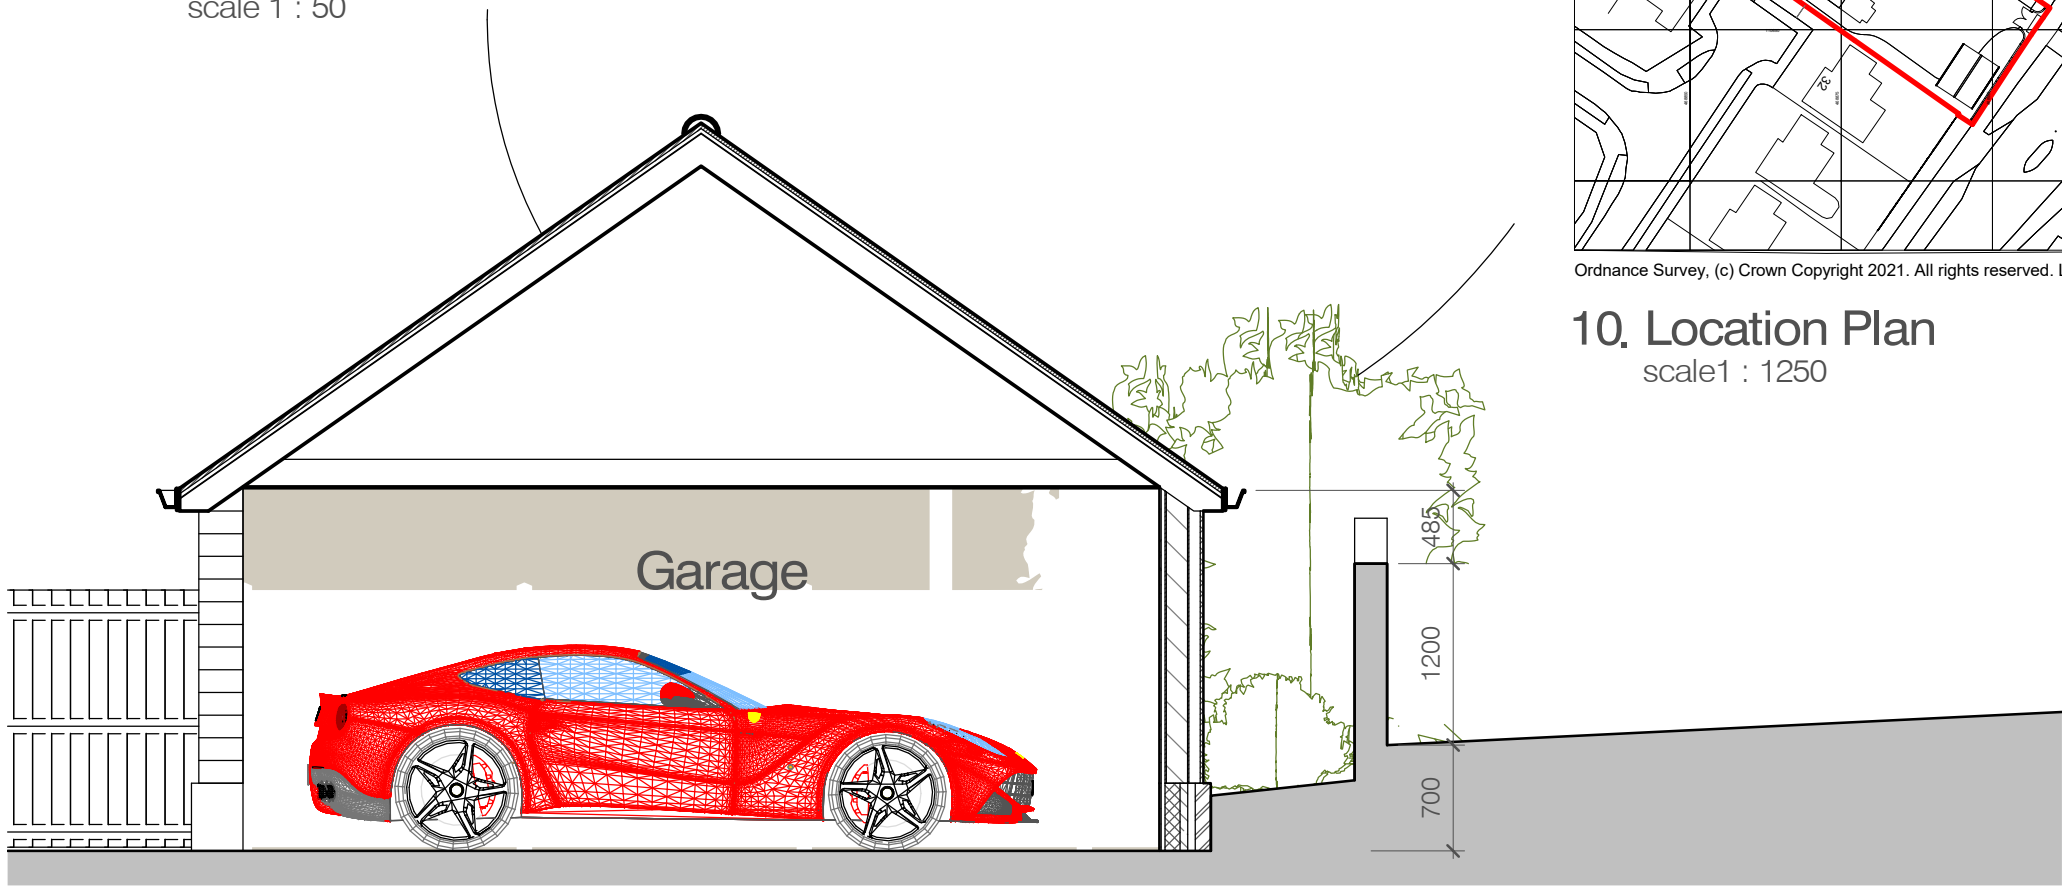

7. Section 1
scale 1 : 50

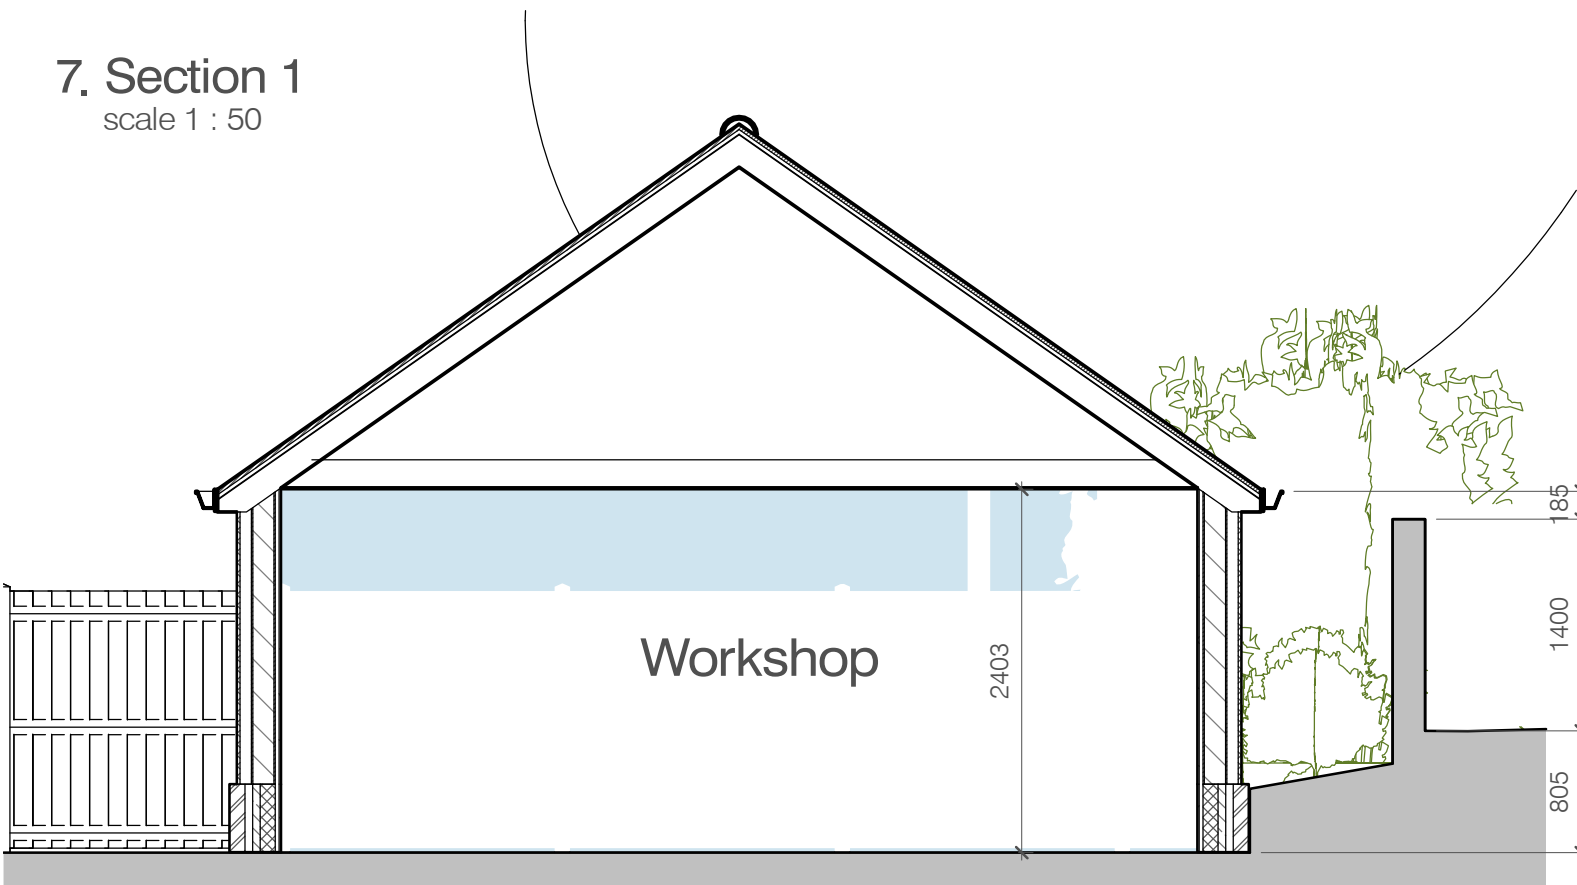

8. Section 2
scale 1 : 50

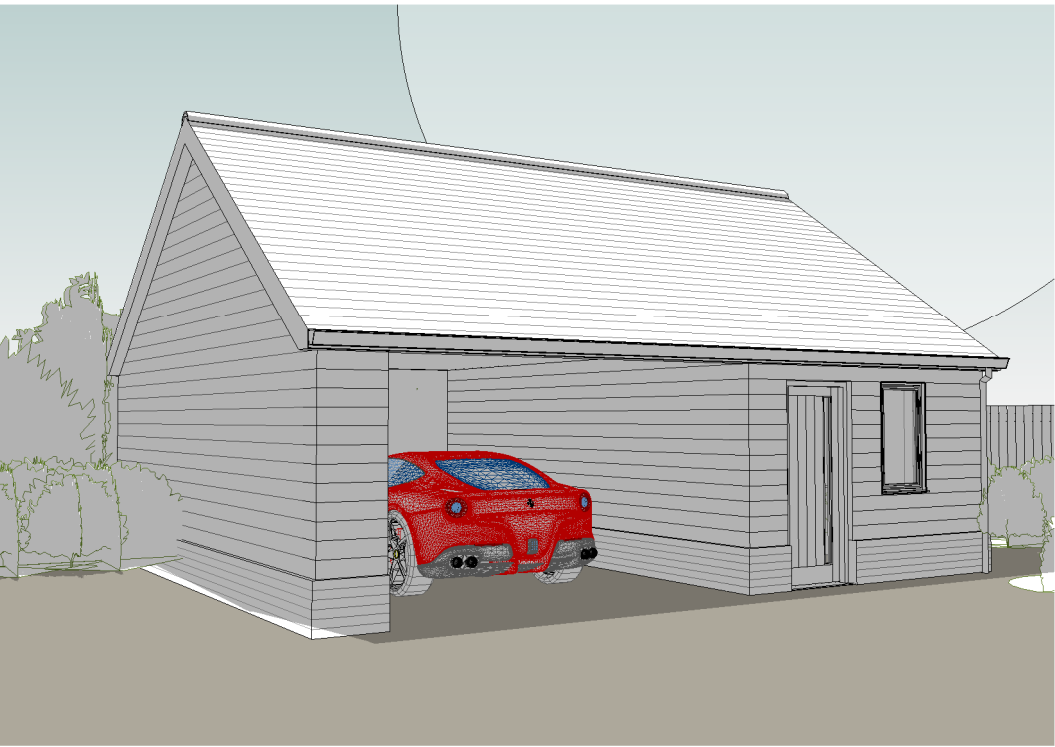

9. 3D View 1
scale

notes

Permission is granted to scale from this drawing for the purposes of Local Authority Planning Approval only. Please verify that the information is correctly printed to scale by checking the 1:1 scale control bar below.



In all other circumstances DO NOT scale from this drawing, please contact this office for any additional information required. Contractors, Sub Contractors and Suppliers are to check all relevant dimensions and levels of site and building before commencing any shop drawings or building work.

RIBA


Chartered Practice

Ordnance Survey information is reproduced under Crown Copyright ©. All rights Reserved. Licence number 100022432.

This drawing is the Copyright © of RBA Architects Limited

This drawing must be read in conjunction with related RBA drawings as scheduled in the Drawing Register. This drawing must also be read in conjunction with the following consultants, specialists & sub - contractors drawings :

drawing number	consultant name	revisions
----------------	-----------------	-----------

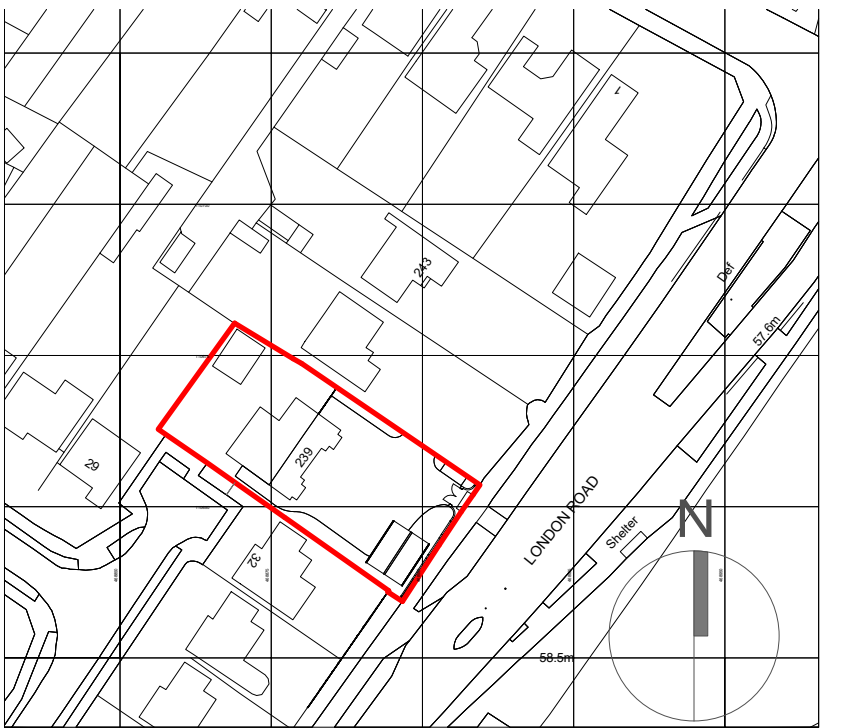

10. Location Plan
scale1 : 1250

Ordnance Survey, (c) Crown Copyright 2021. All rights reserved. Licence number 100022432

Rev/D3. Further revised	02.08.21	rjb	rdv
Rev/D2. Revised following receipt of Arboricultural Assessment prepared by B Haverson	09.07.21	rjb	rdv
Rev/D1. Planning Application	31.03.21	rjb	rdv
revisions	date	author	author QA level is QA level b



rba architects limited
t: 07809 342 990
e: mail@rba-architects.co.uk
w: www.rba-architects.co.uk

project
Proposed Garage and Workshop
239 London Road
Waterloooville
PO8 8DD

drawing
Scheme Proposals

scale	date	author	author
As indicated@ A1	31.03.21	rjb	rdv

job no	drawing no	rev
2101	2.001	D3

Revision Codes : P=Preliminary D=Design Stage T=Tender Issue C=Construction Issue