


EXISTING BLOCK LOCATION PLAN
1:1250

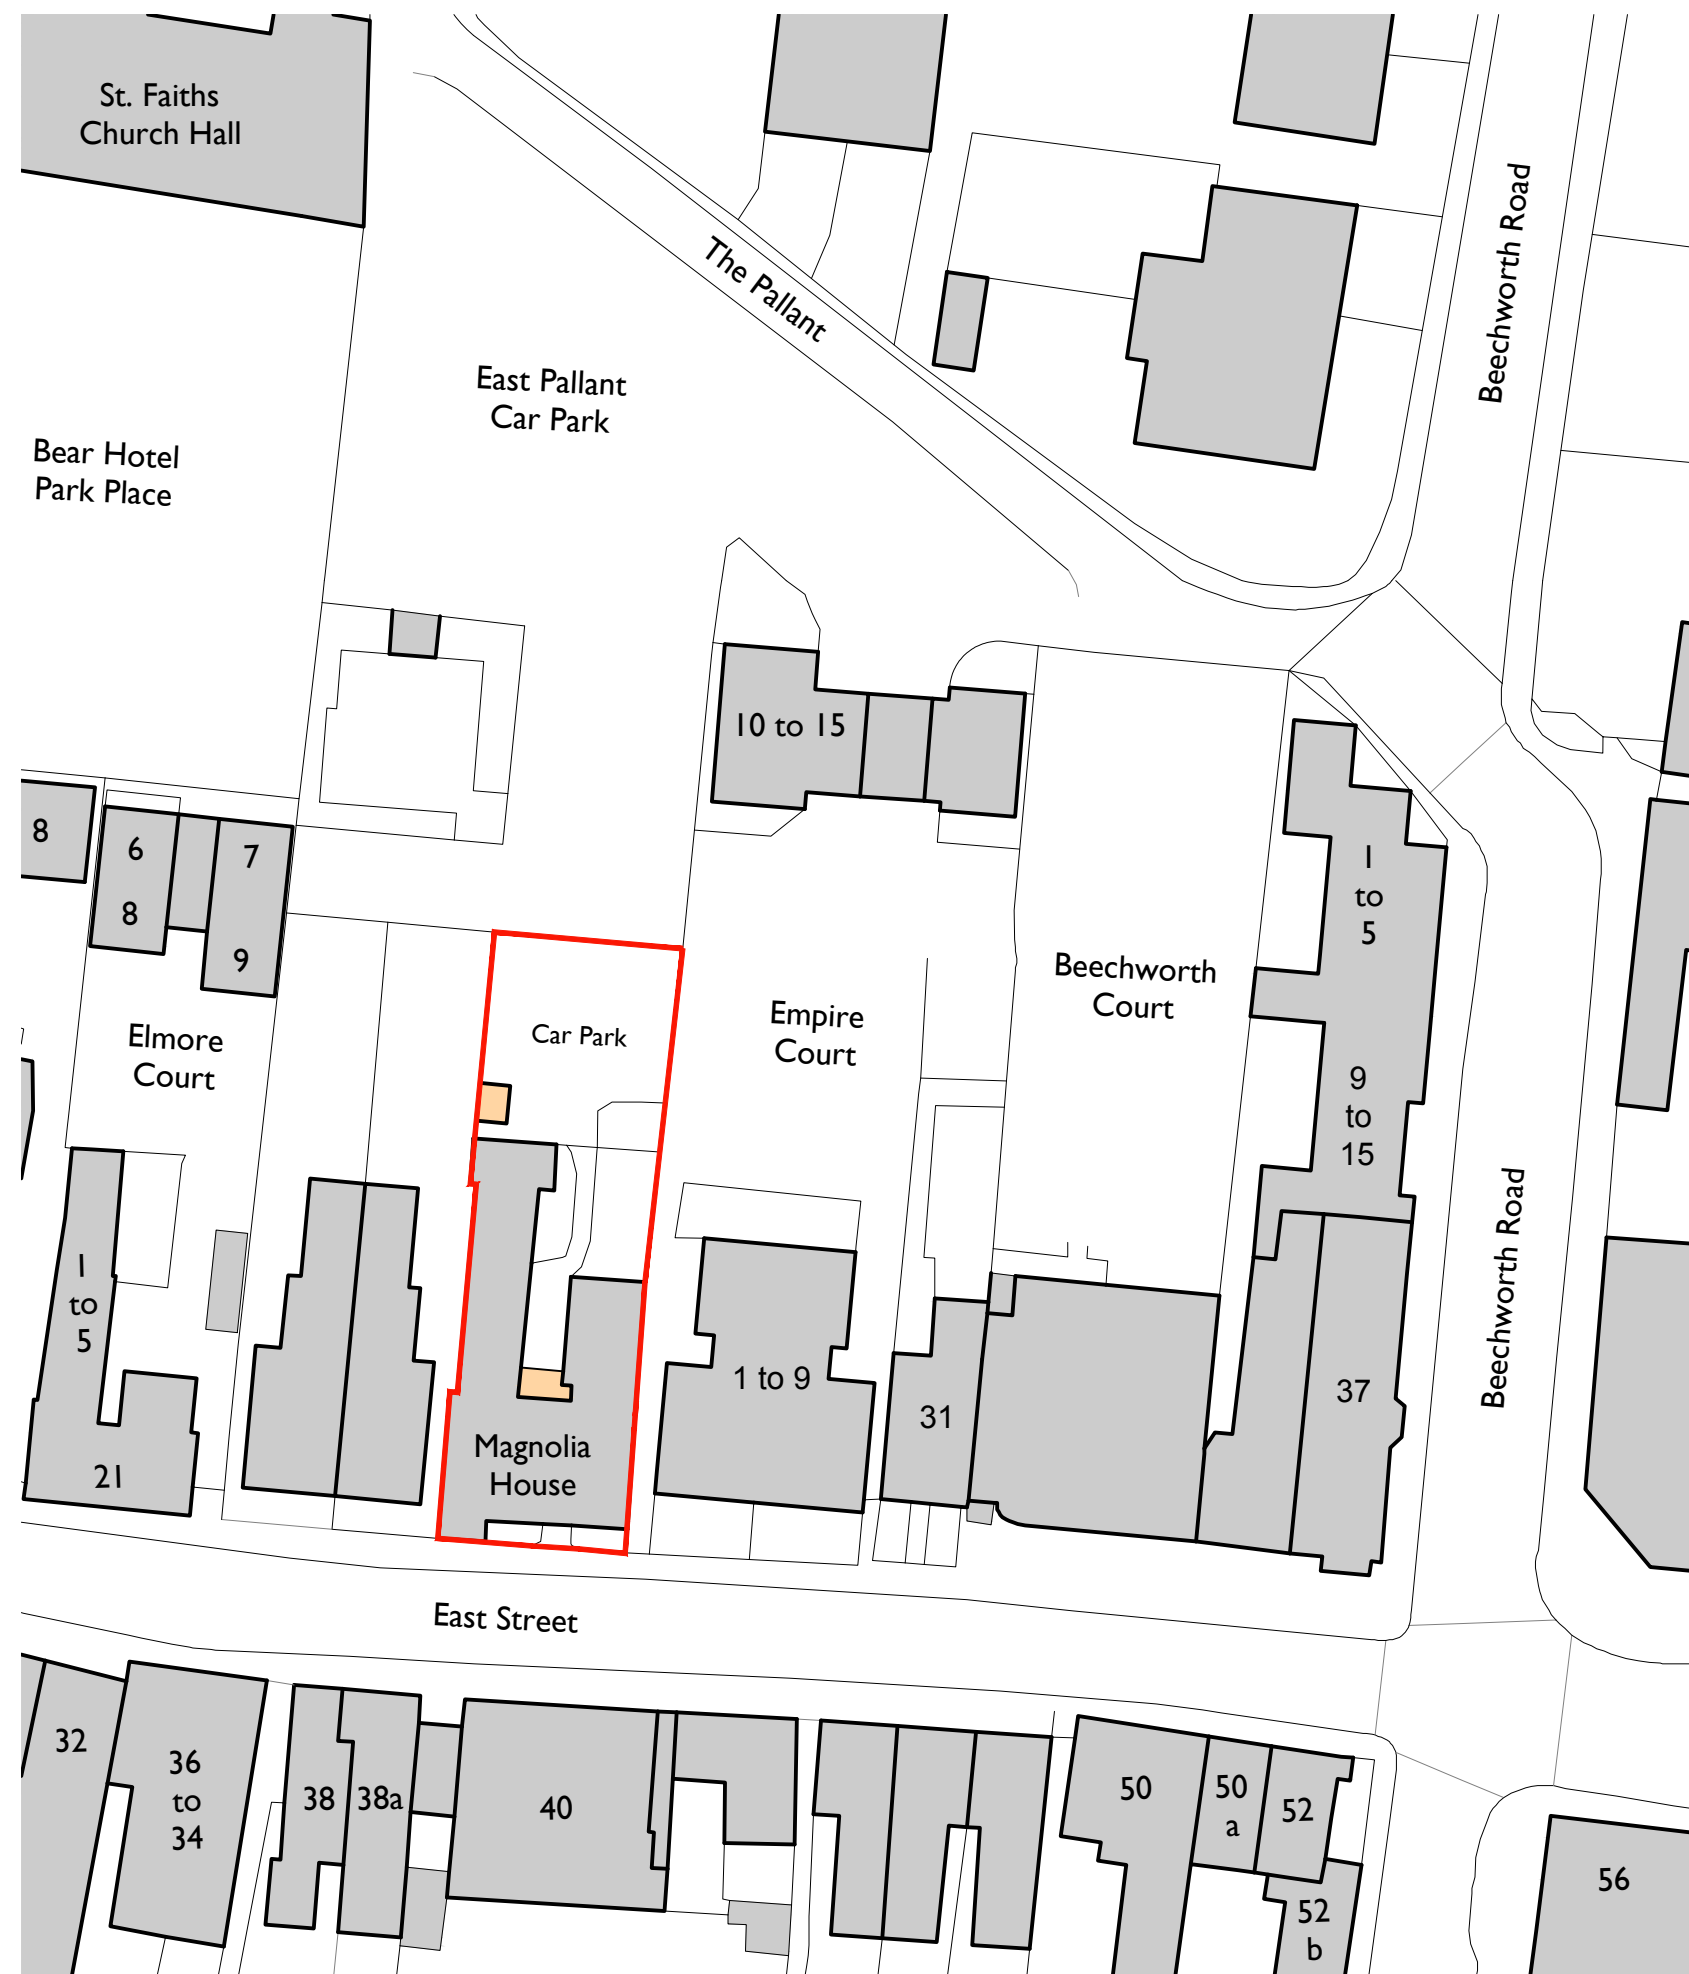

EXISTING SITE LOCATION PLAN 1:500



PROPOSED SITE LOCATION PLAN 1:500

Check all dimensions on site prior to commencement of work.
Do not scale from this drawing except for planning purposes.

This drawing is the © copyright of
Jane Jones-Warner Associates

This drawing has been produced for **Abbas Visanji** for the project Magnolia House and is submitted as part of the **LBC and Planning Submission** and is not intended for use by any other person or for any other purpose.

Notes -

JANE JONES-WARNER
ASSOCIATES

Unit 78
Chichester Enterprise Centre
Terminus Road
Chichester
West Sussex
PO19 8TX

RIBA
Chartered Practice

T: 01243 767151
E: mail@janejoneswarner.com
W: www.janejoneswarner.com

Revisions

Rev	Description	Date	Drawn

Project:
Magnolia House, Havant

Drawing Title:
Existing and Proposed Site Location Plan

Scale:
1:500 @ A2
1:1250 @ A2

Issue Date:
18/12/2019

Drawing No:
692/SU 108

Revision:
-

Drawn By:
MJ