




CAD

Critchley Architecture And Design Ltd.
Contact: 02392 474 919 | info@caad.online

The Old Brewery, 15E South Street, Havant, PO9 1BU

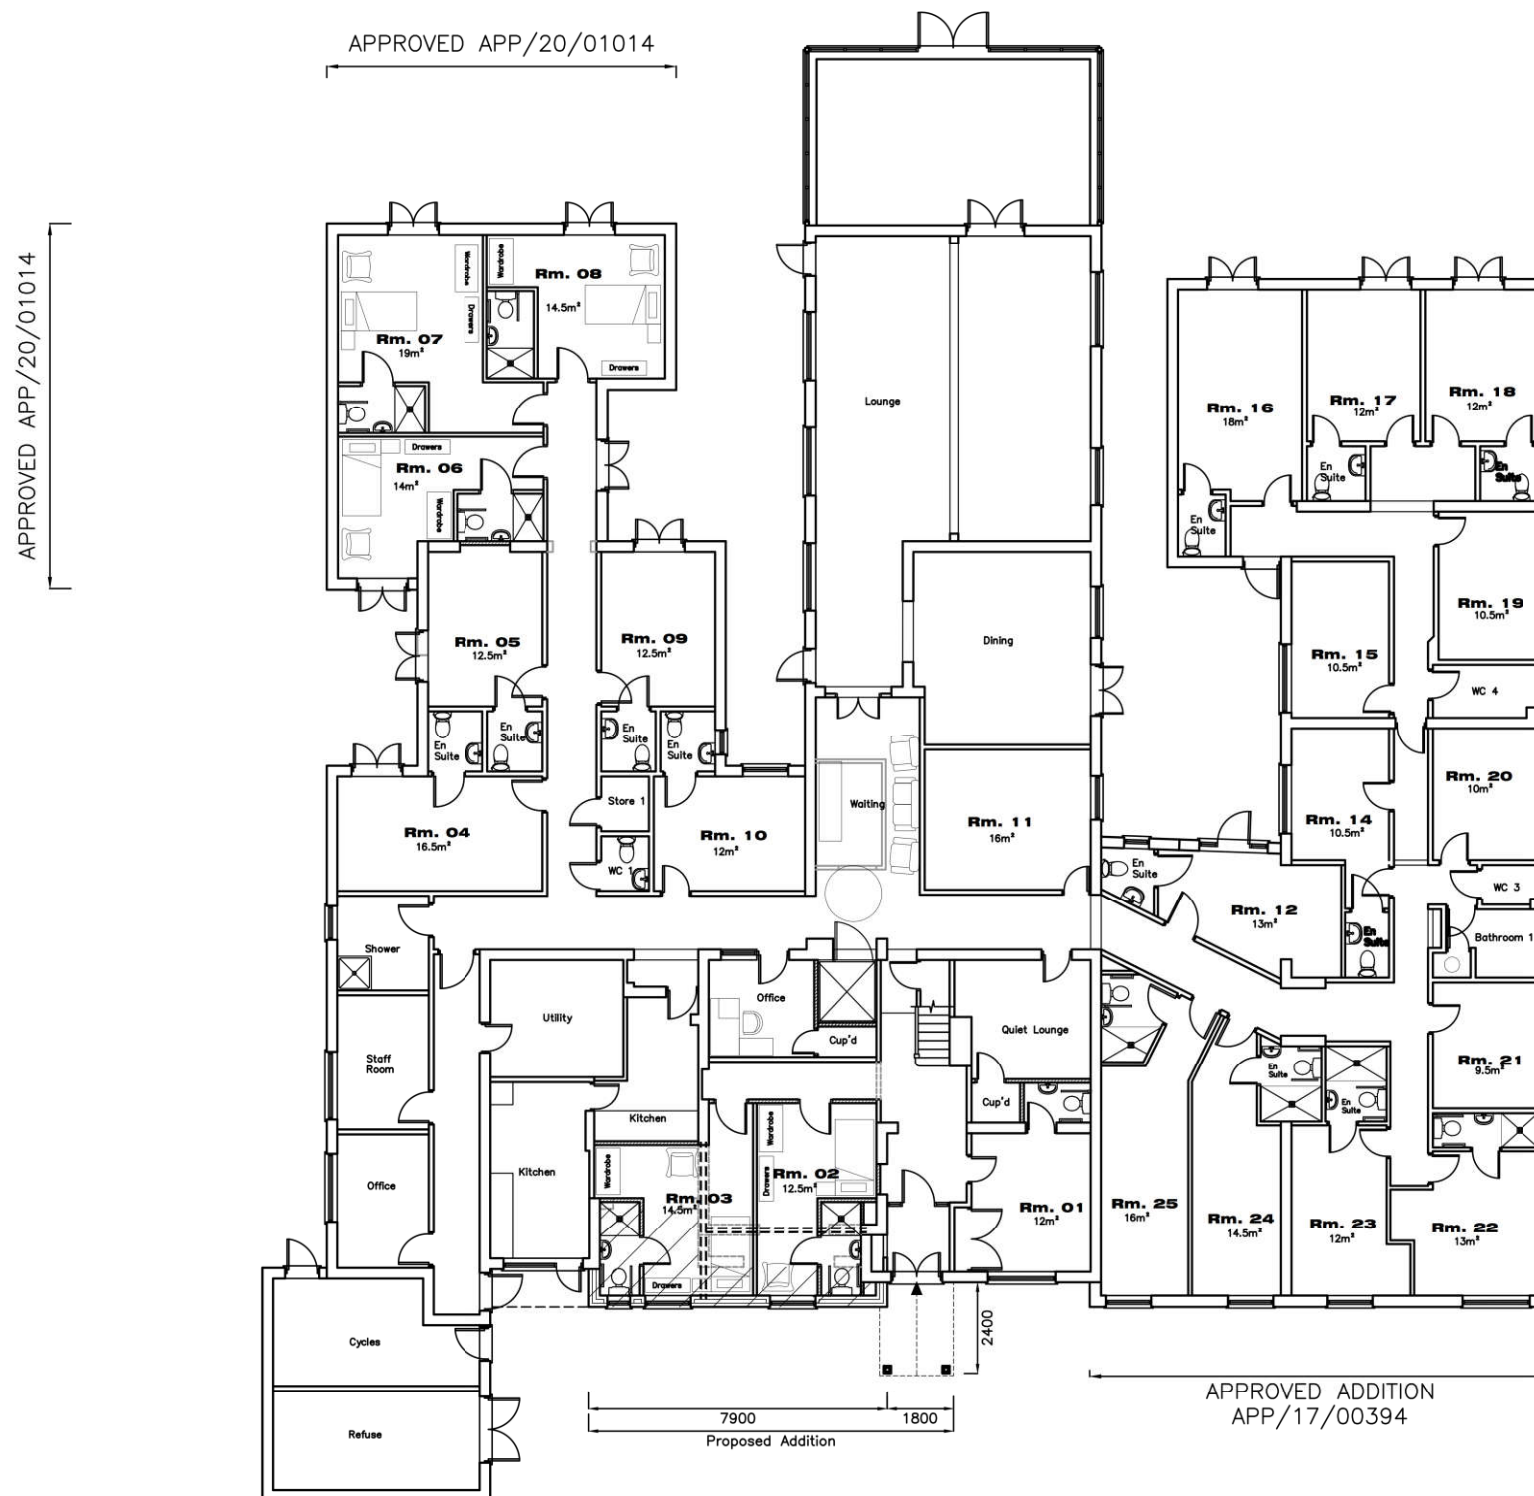

Proposed/Approved Ground Floor Plan

- Revisions**
- a) Design Amendments/09.08.2021/SAR
 - b) Entrance Ammendments/03.11.2021/LNR
 - c)
 - d)

Blossom House,
Beech Grove,
Hayling Island,
PO11 9DP

Scale A1=1:100, A3=1:200
Drawn SAR
Date 06/10/2020

1618-450 **B**

20m

40m

60m

80m