


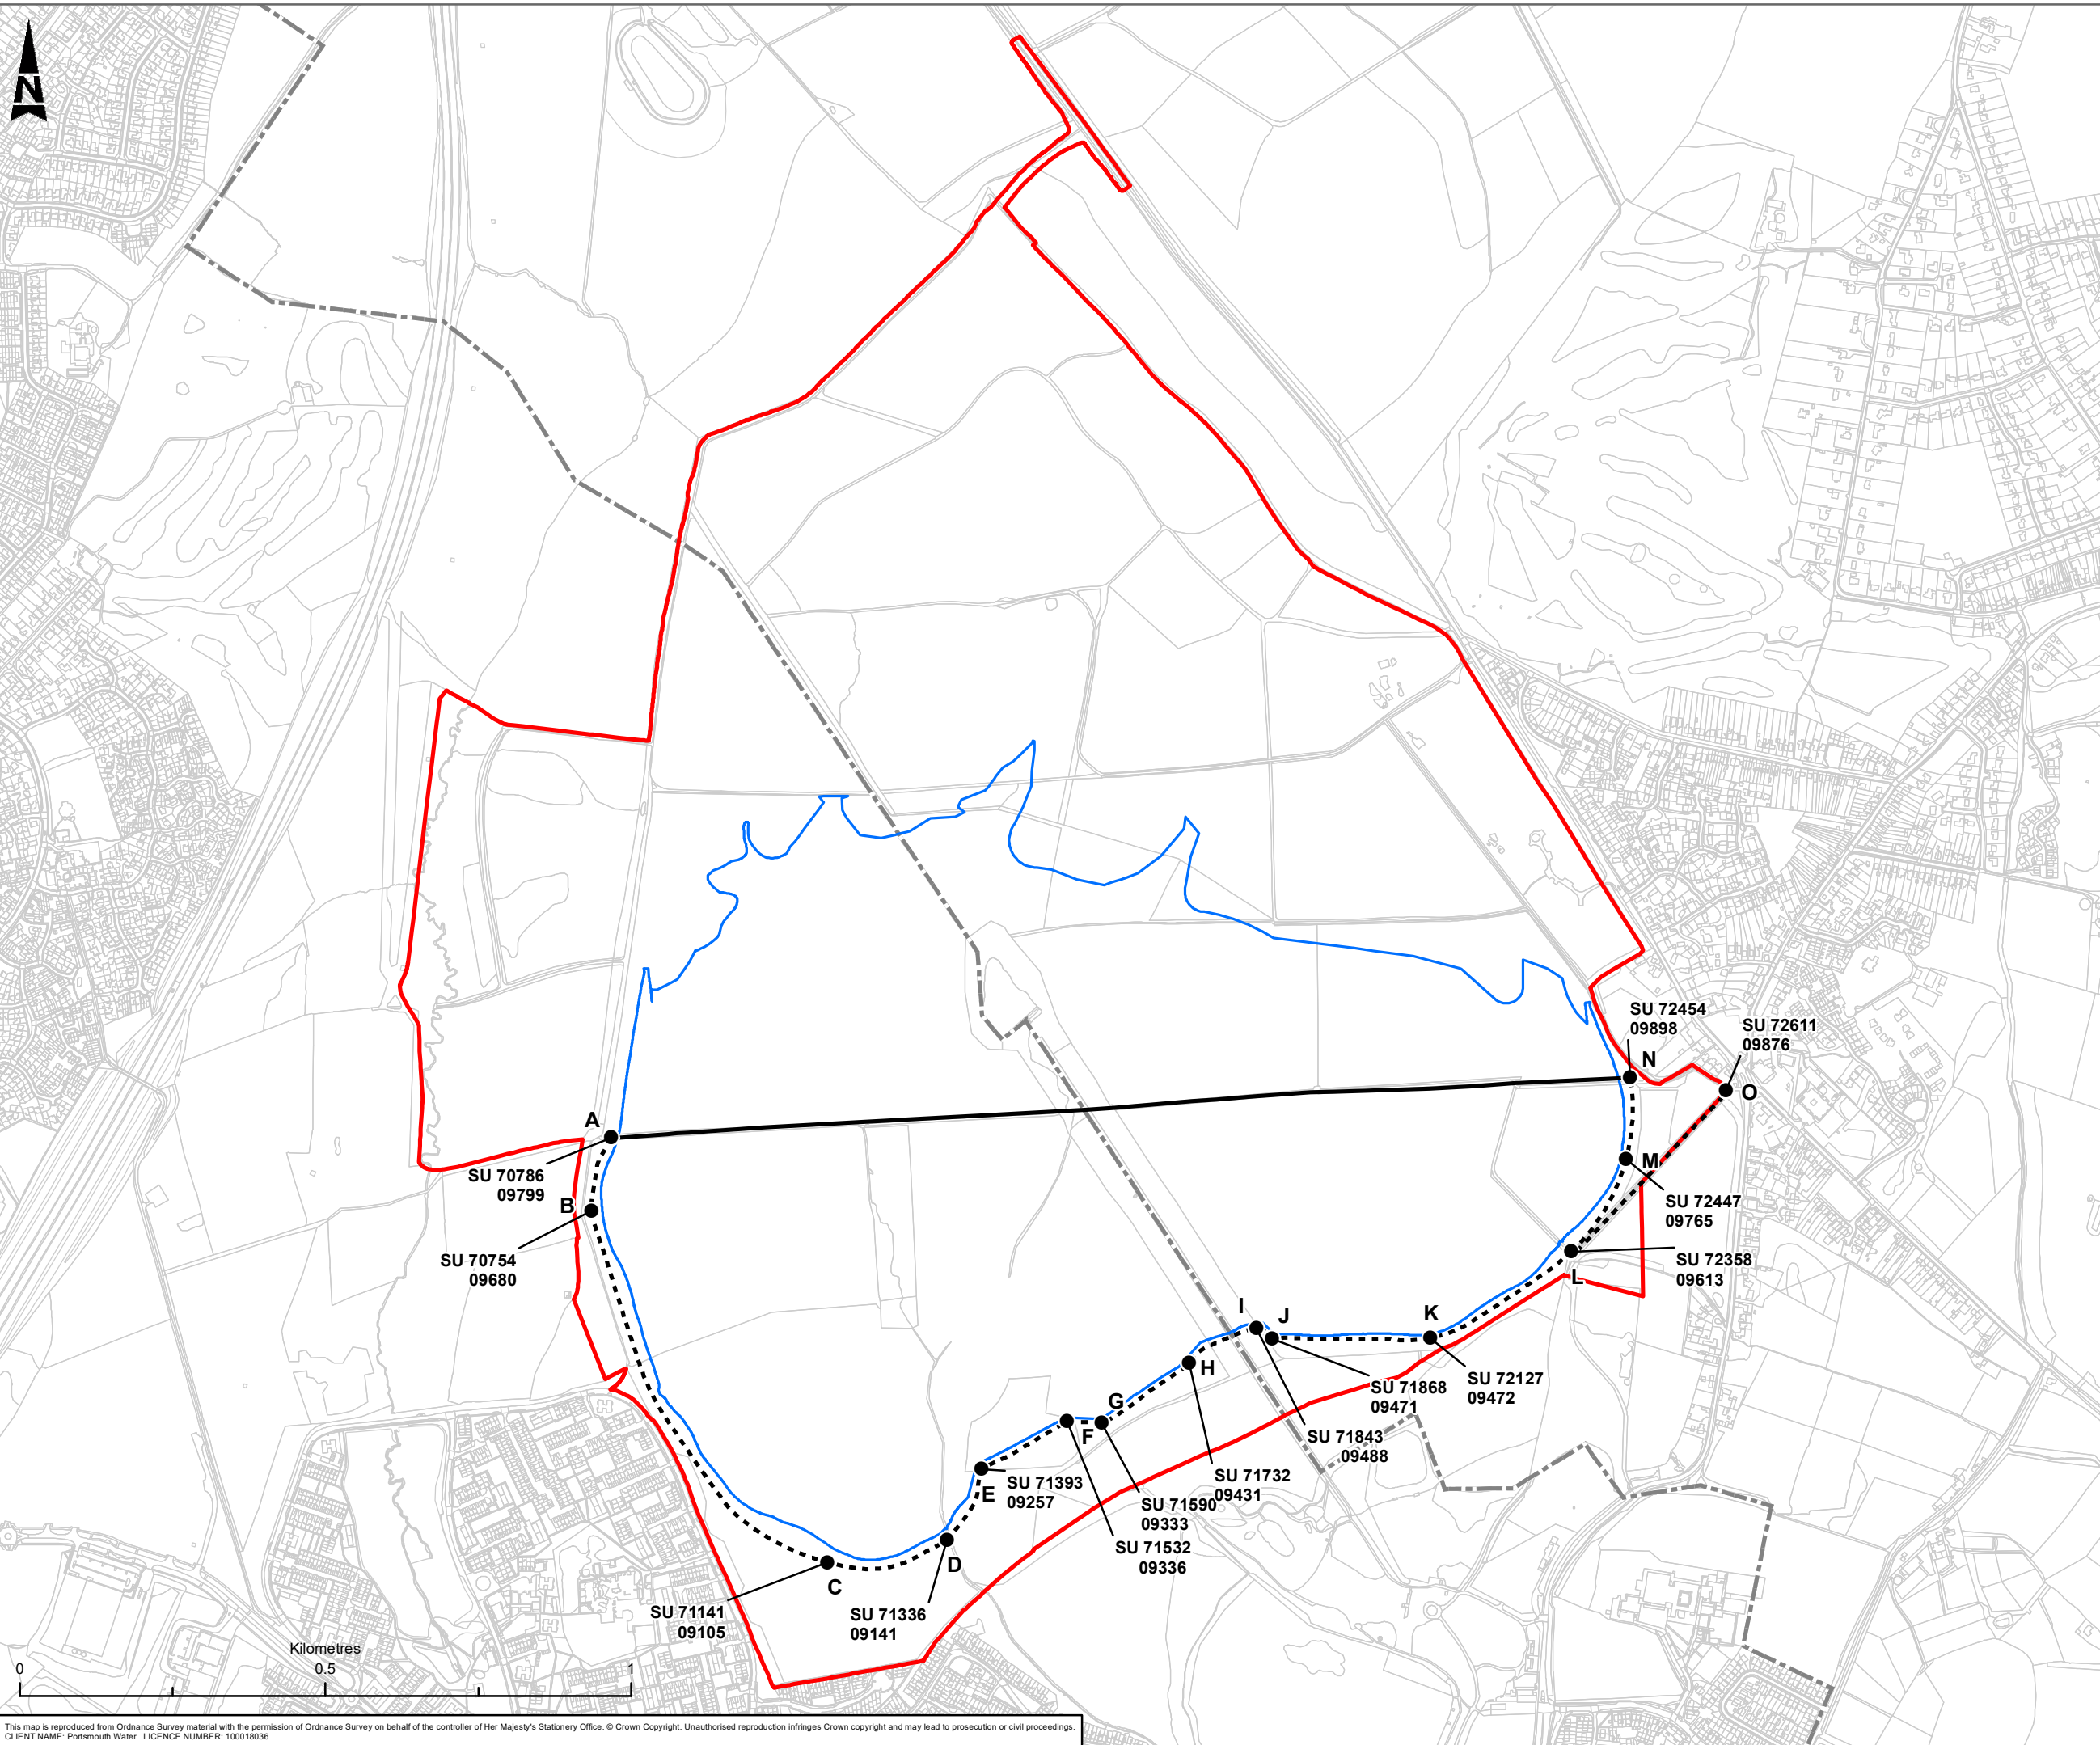

● Direction Change

— Existing Bridleway

- - - Permanent Diversion

Red Line Boundary

Reservoir Footprint

Local Authority Boundary

P00	HM	FD	XX	XX	WORK IN PROGRESS	15/06/2021
P00	FD	XX	XX	XX	WORK IN PROGRESS	15/06/2021
Rev.	Dwn By	Ckd By	Rev By	Auth By	Description	Date

ATKINS
Member of the SNC-Lavalin Group

Aztec West
500 Park Avenue
Almondsbury
Bristol
BS32 4RZ

Tel: +44 (0) 1454 6620000
Fax: +44 (0) 1454 663333
www.atkinsglobal.com

Drawing Suitability

WORK IN PROGRESS

Status

S0

Contractors Drawing Number:

HTR - ATK - RZ - RE - GS - Z - 0003

Project | Originator | Volume | Location | Type | Role | Number

Telephone: Havant (023) 9249 9888
Fax: Havant (023) 9245 3632
Website: www.portsmouthwater.co.uk
Registered Office: PO Box 8 West Street
Havant Hampshire PO9 1LG
REGISTERED IN ENGLAND No. 2536455

Project Ref. No	Sheet	Scale	Sheet Size
5169117	1 of 1	1:10,000	A3

Project Title

HAVANT THICKET RESERVOIR

Drawing Title

BRIDLEWAY 120 DIVERSION

Portsmouth Water Drawing Number

Rev

P00