


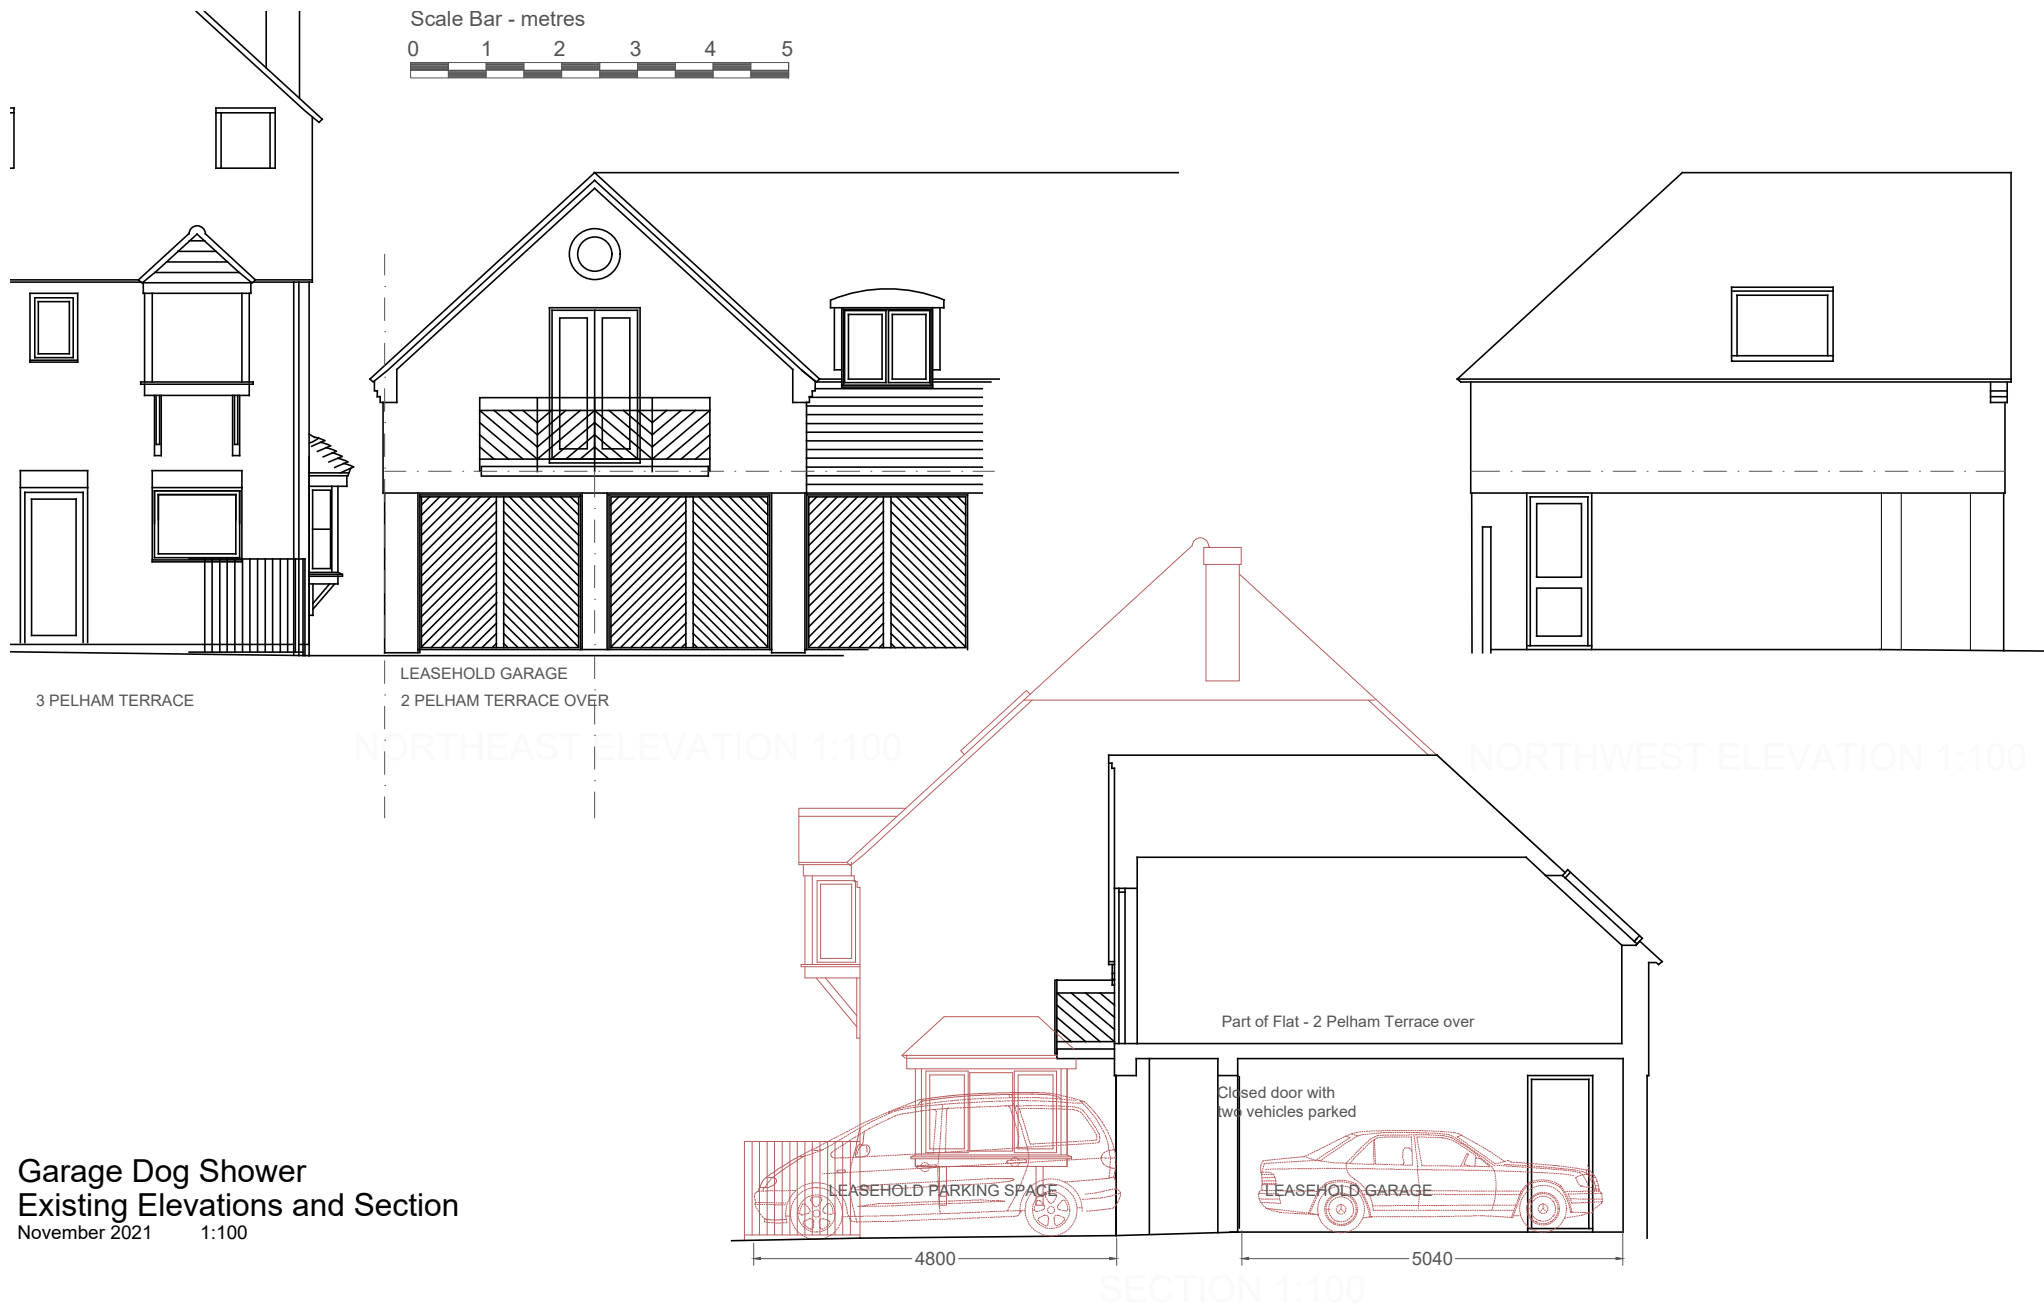

Garage Dog Shower
Existing Elevations and Section
November 2021 1:100