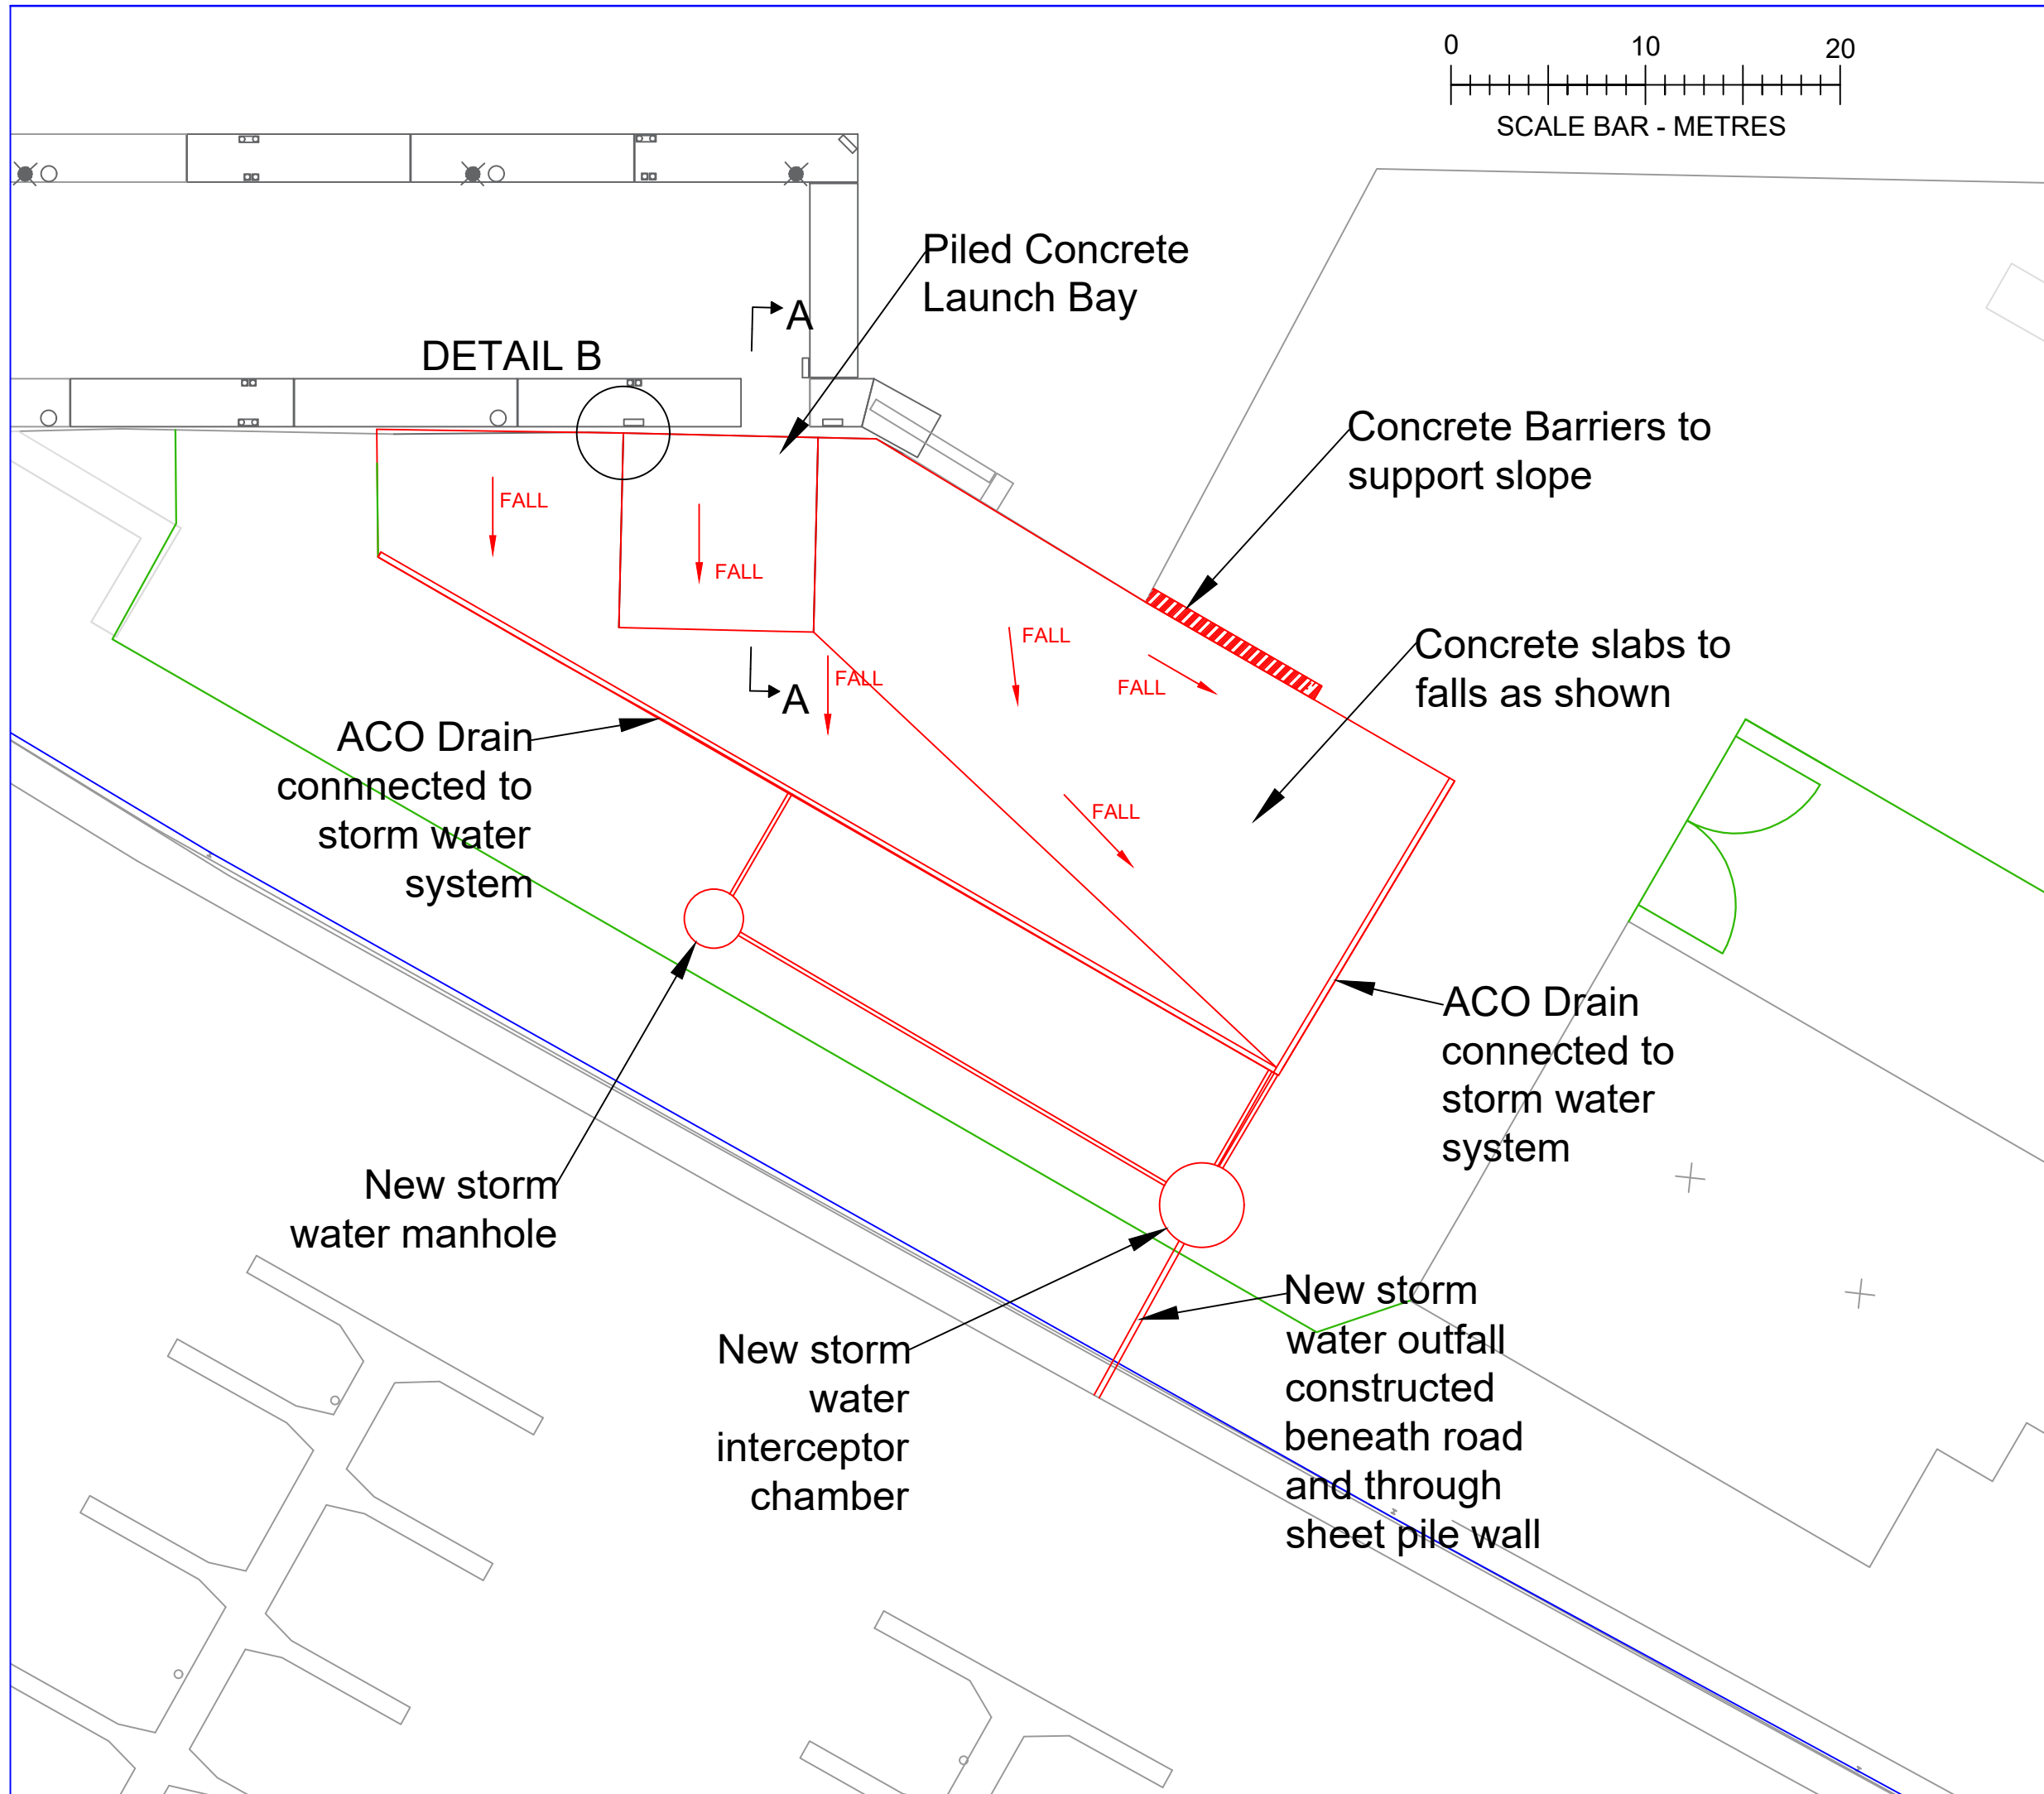


KEY

— Outline of New Slabs / Structures

NOTES

Outline Plan. Specific details (e.g. around CFA pile locations etc) subject to change after Detailed Design completed.

MARINA DEVELOPMENTS LIMITED

Marina Developments Ltd.
The Yacht Club
1 Channel Way
Southampton
Hampshire
SO14 3QF
Telephone: 023 8045 7155
Fax: 023 8045 7154



PROJECT

Sparkes Marina
Launch Bay Construction

TITLE

Plan of Launch Bay Construction

REVISIONS

No.	DATE	DETAILS

DRAWN BY	CHECKED BY	SCALE
AM	.	Use Scale Bar
DATE	DRAWING TYPE	DRAWING No.
04/10/21	GA	SPK/2021/PLN/001
		REV No.
		A