



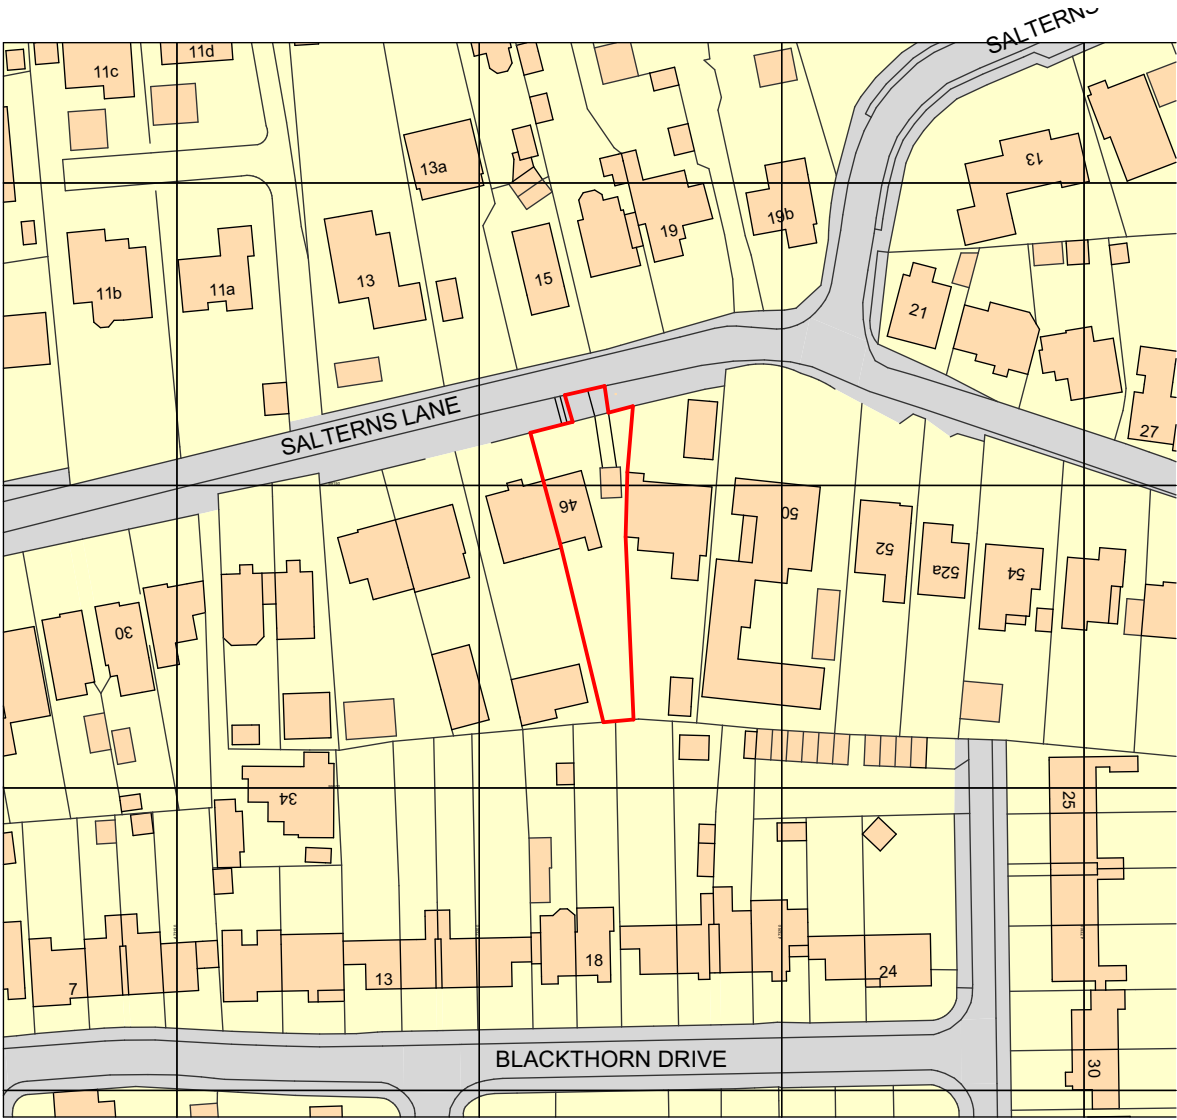

Ordnance Survey, (c) Crown Copyright 2021. All rights reserved. Licence number 100022432

0. Site Location Plan 1:1250

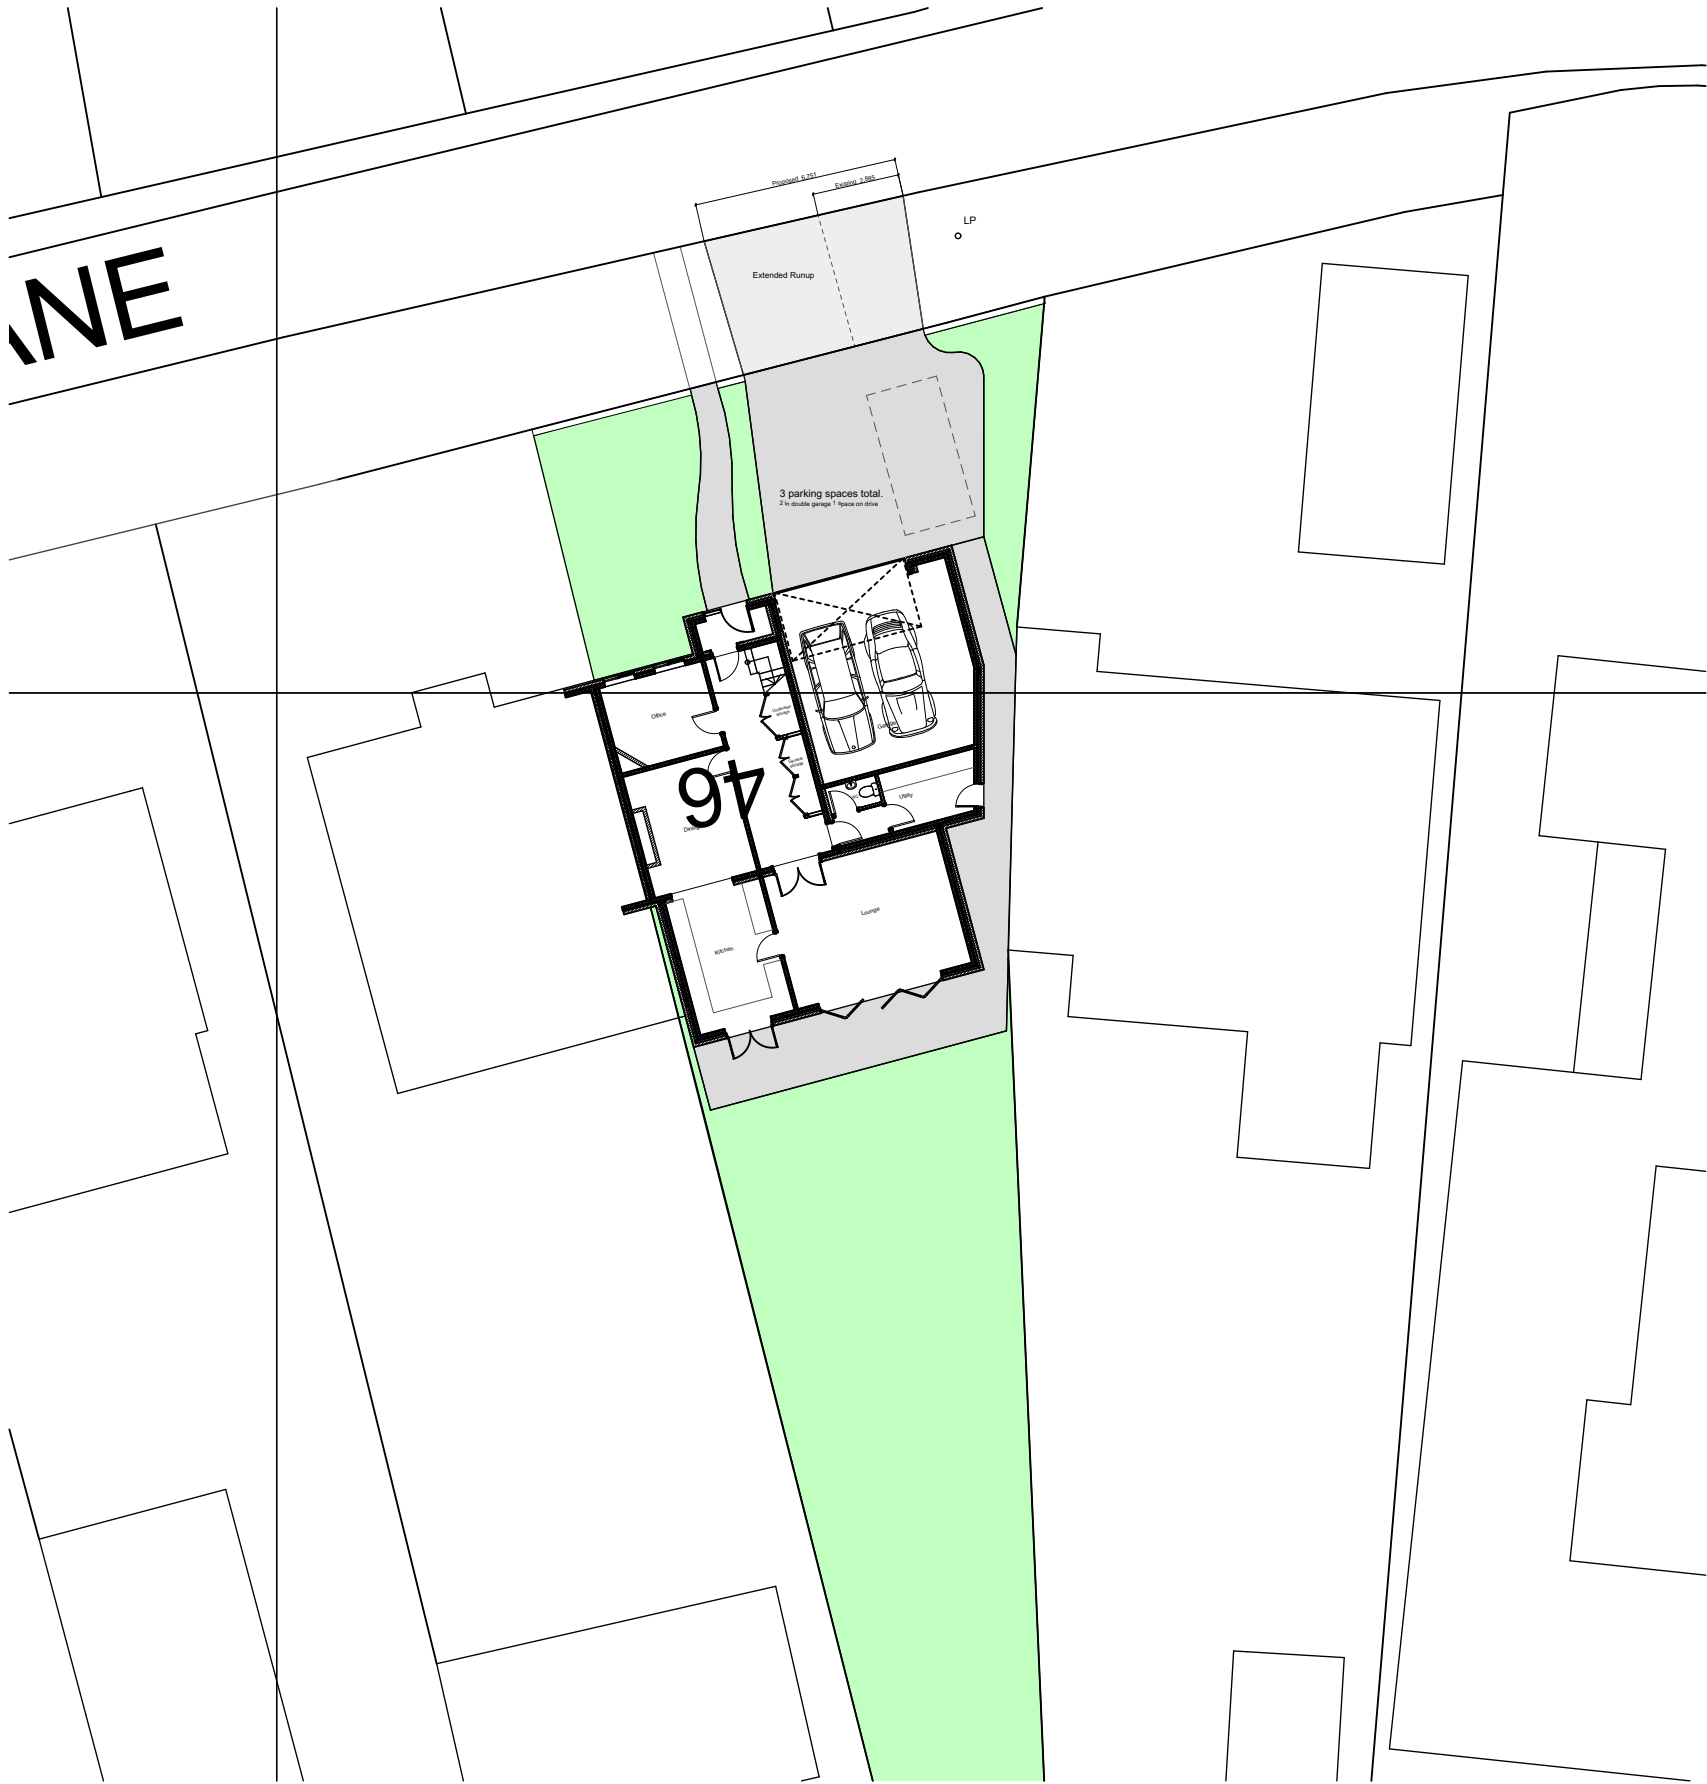

0. Block Plan 1:250

N

0

100mm @A3

revisions & notes:

A

24/05/2021

SAB

Planning Ready

B

29/05/2021

SAB

Planning Application

C

02/08/2021

SAB

Block plan amended to show adjacent property including 2010 extension

project:

Mr A Micklewright
Conversion
46 Salterns Lane
Hayling Island

drawing name:

Location and Block Plan

status:

PRELIMINARY

date:

April 2021

scale:

1:1250, 1:250

drawn:

SAB

61 South Street, Havant, Hampshire PO9 1BZ
t: 023 9248 2494
e: design@pwp-architects.com

f: 023 9248 1152
w: www.pwp-architects.com

Project No.

5748

drawing No.

1100

rev

C

Note: All dimensions to be checked on site by the contractor before fabrication and erection. Figured dimensions to be taken in preference to scaled dimensions. This drawing is the copyright of the architects and must not be reproduced or used without their express consent, except for the purposes of a planning application. Electronic issue of this drawing to be confirmed by paper hard copy only.