


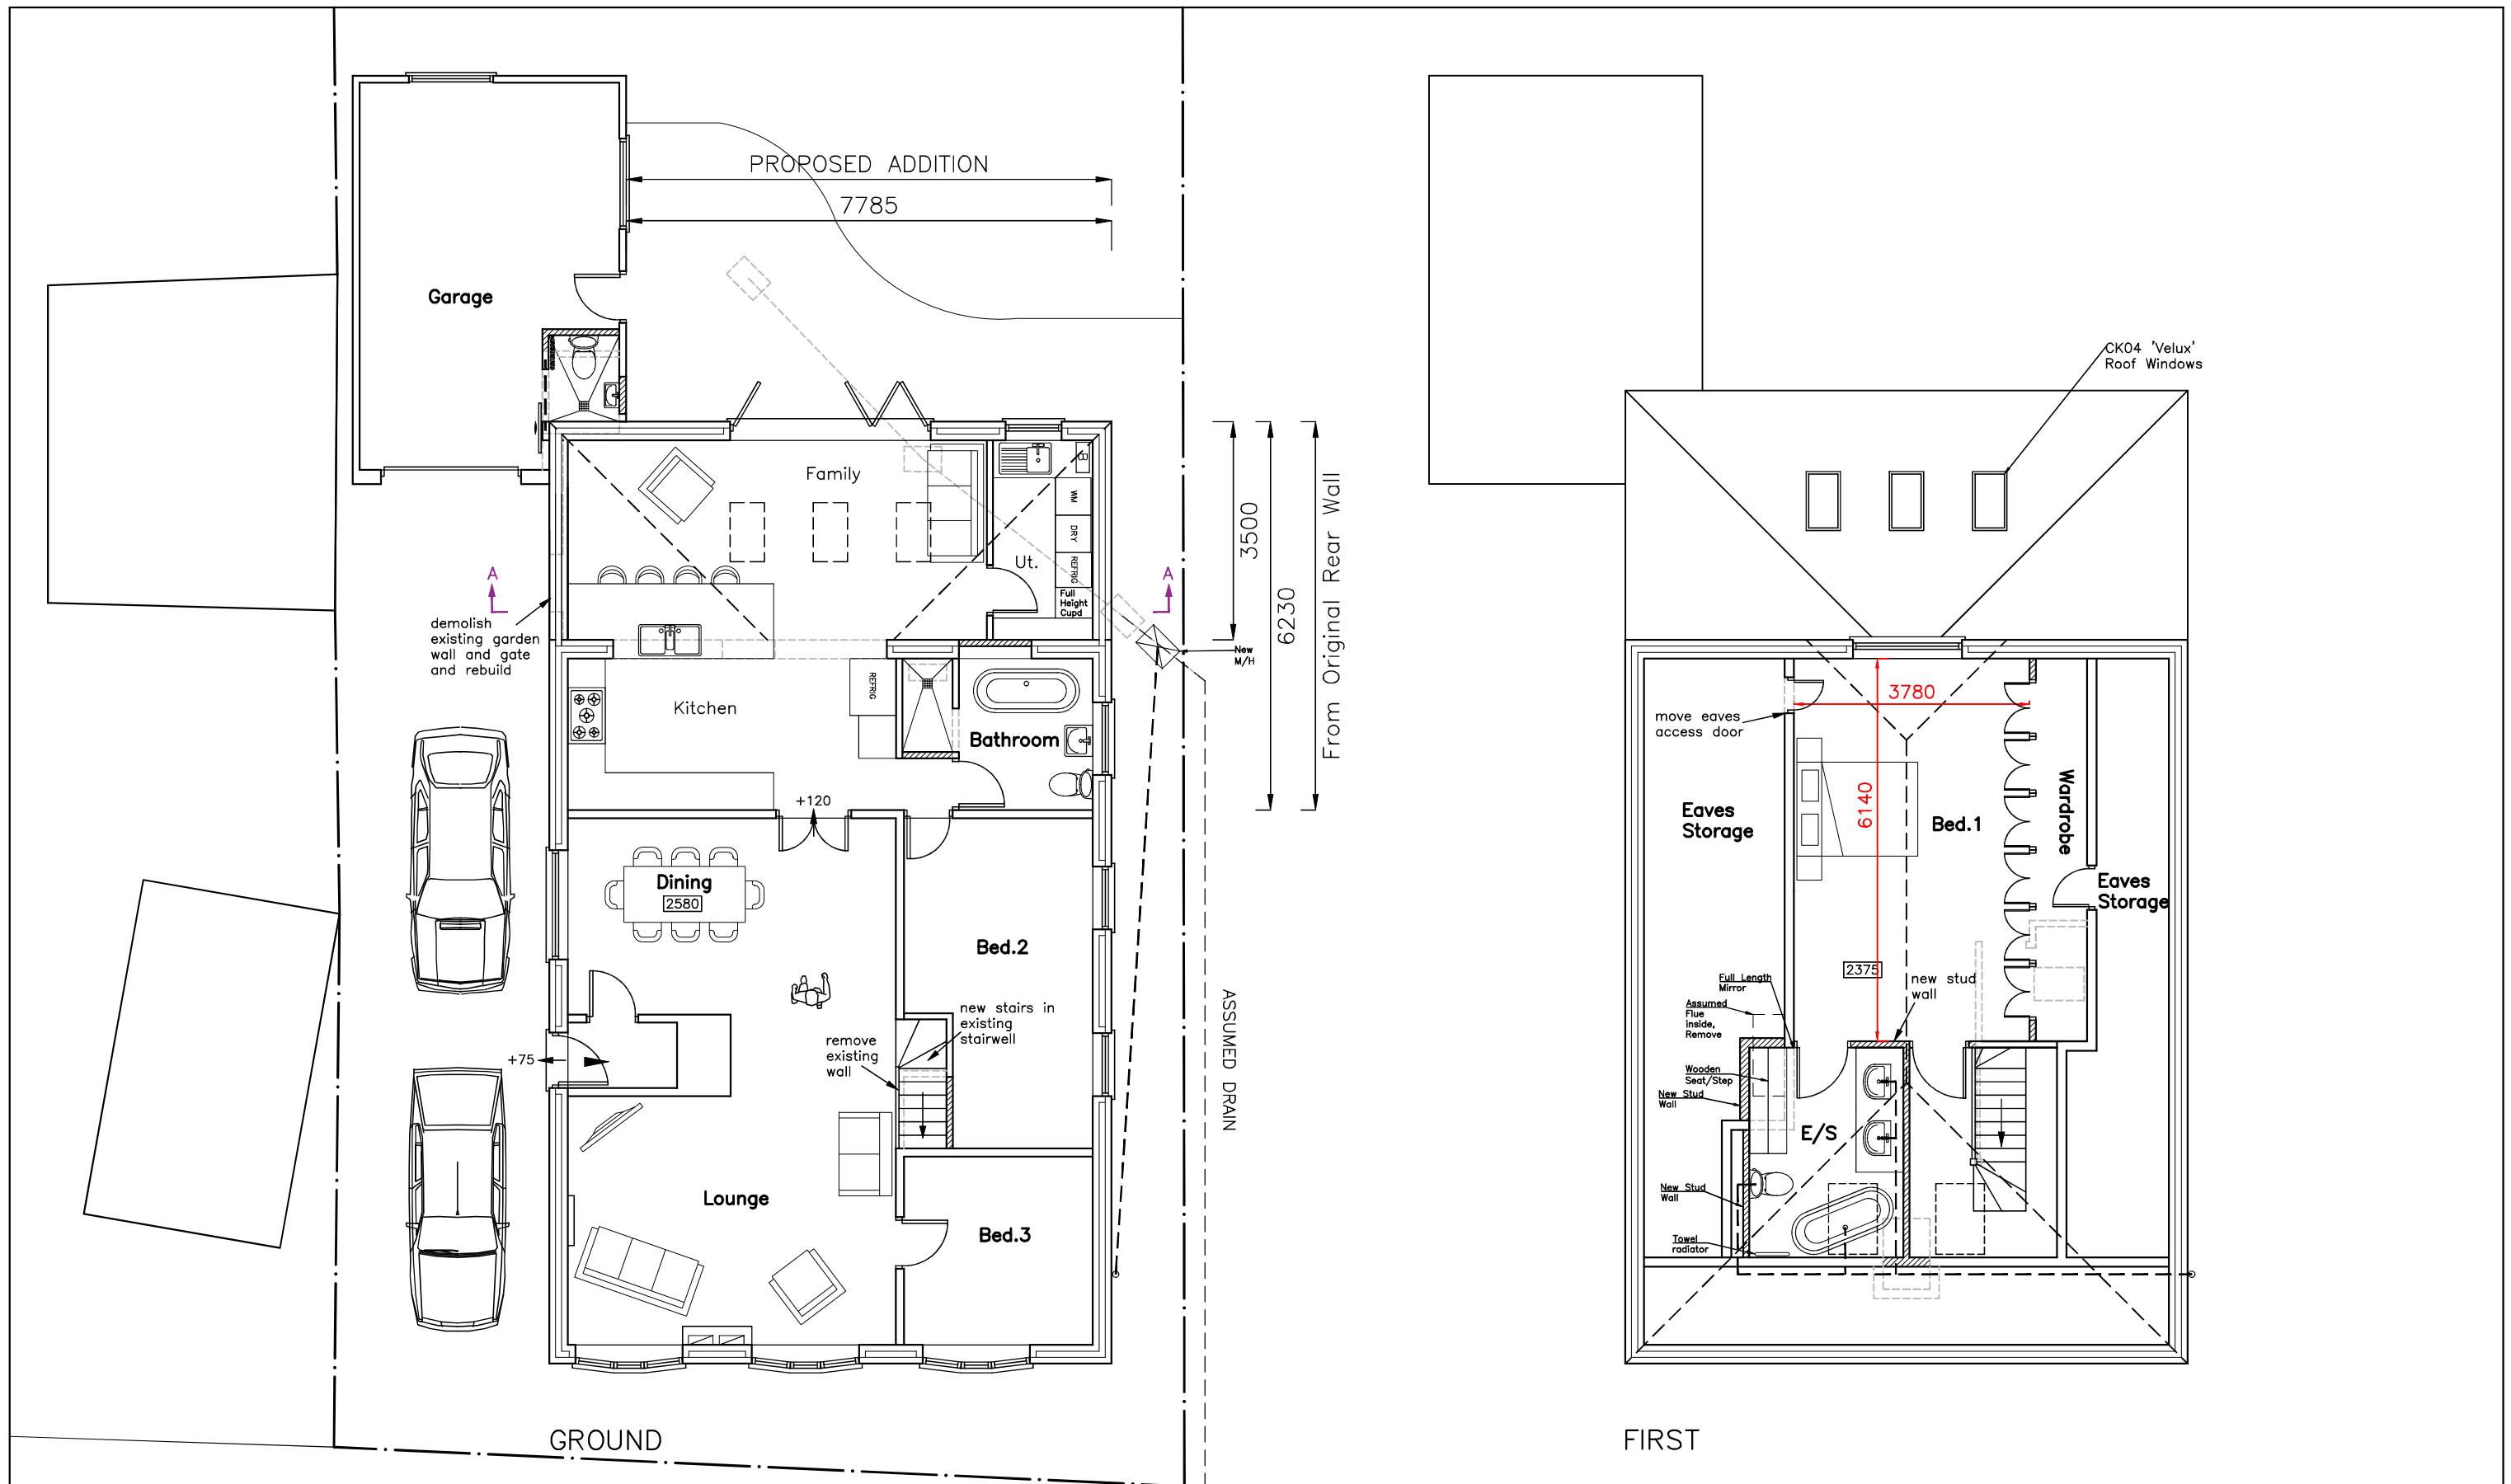

1 New Cut,  
Hayling Island,  
Hampshire,  
PO11 0ND

## PROPOSED PLANS


Revisions

- a) Garage Alteration 08/07/21 CAL
- b) Garage Alteration 13/07/21 CAL
- c) Notation Added 21/09/21 CAL

**CAD**

Critchley Architecture And Design  
Contact: 02392 474 919 | info@caad.online

The Old Brewery, 15E South Street, Havant, PO9 1BU

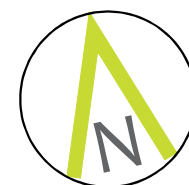

Scale A3 = 1:100  
Drawn SAR/CAL  
Date 02/07/18

18071-404

C

10m

20m

30m

40m