© Whittam Cox Architects - Disclaimer:

This drawing is copyright of WCEC Group Ltd trading as Whittam Cox Architects, and shall not be reproduced nor used for any other purpose without the written permission of the Architects. This drawing must be read in conjunction with all other related drawings and documentation. It is the contractors responsibility to ensure full compliance with the Building Regulations.

It is the contractors responsibility to check and verify all dimensions on site. Any discrepancies to be reported immediately. IF IN DOUBT ASK.

Materials not in conformity with relevant British or European Standards/Codes of practice or materials known to be deleterious to health & safety must not be used or specified on this project.

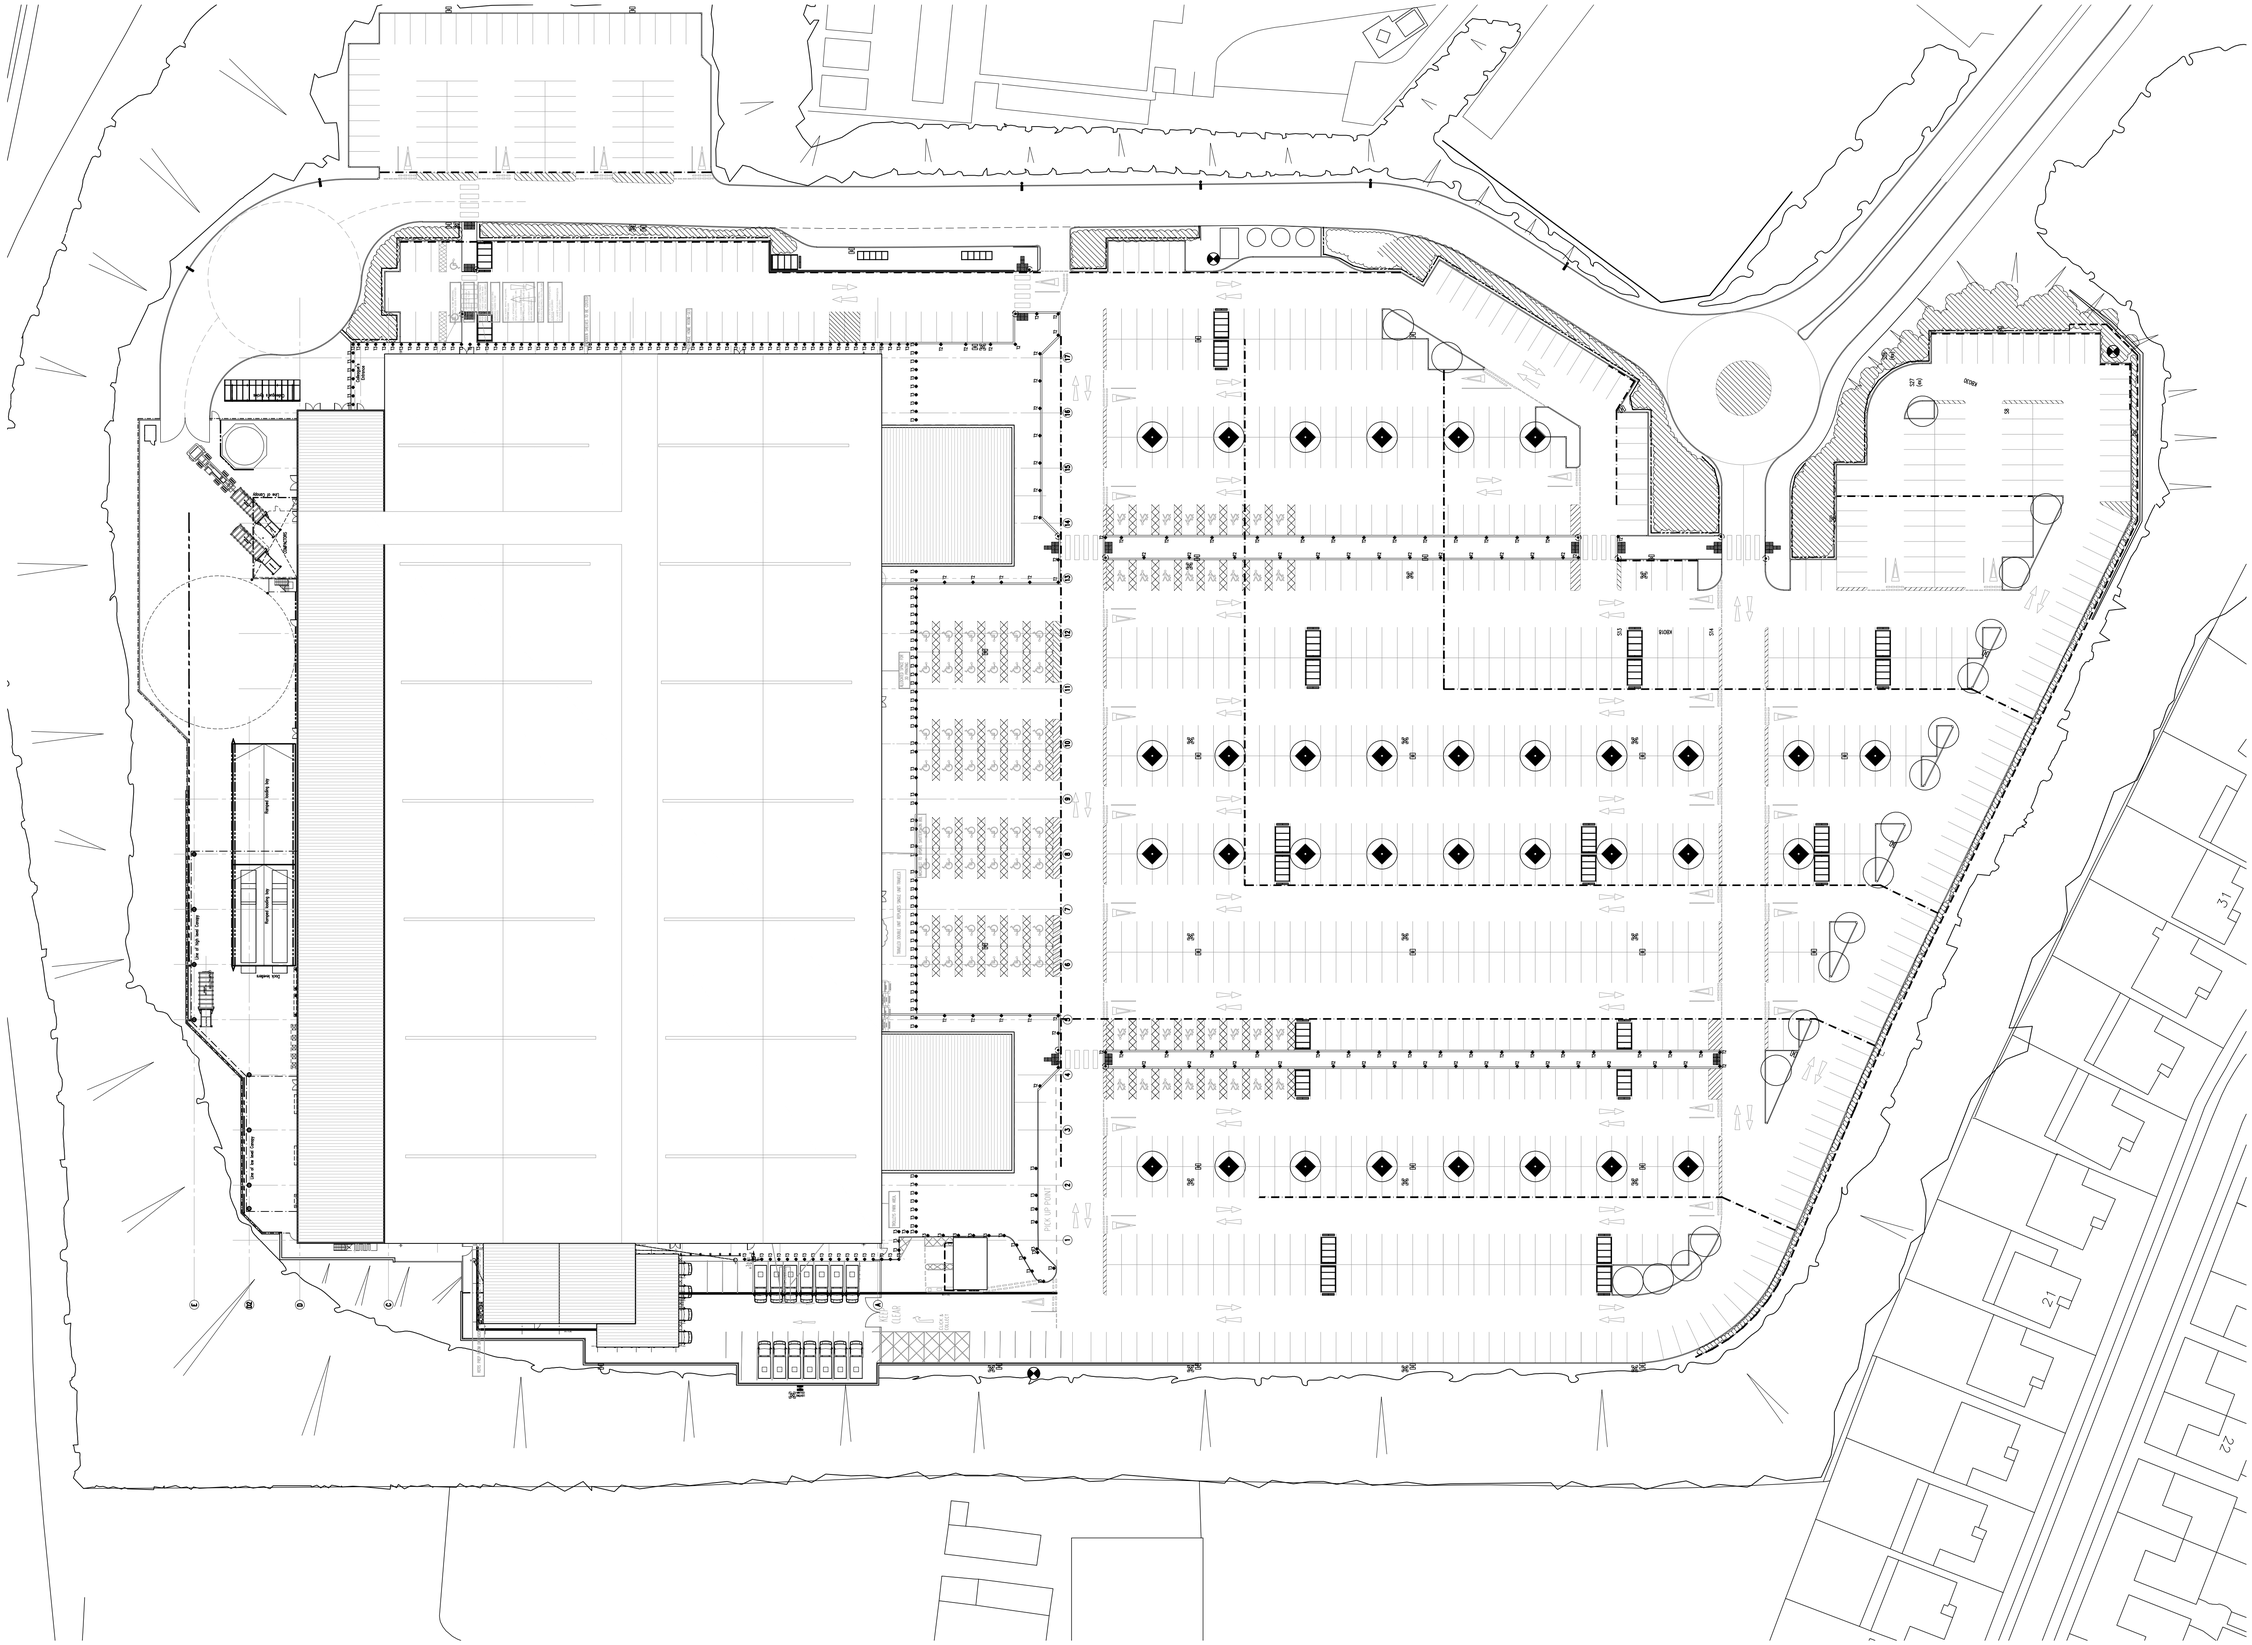

1 EXISTING ROOF PLAN
PL-11 Scale 1:500 @ A1

0m 5 10 15 20 25 30 35 40 45 50
1:500

No.	Date	Description	Drawn/Chkd By
-	17/05/21	First Issue.	MS / SJS

PLANNING

CLIENT

ASDA

PROJECT
PROPOSED HOME SHOPPING WORKS
ASDA HAVANT

TITLE
EXISTING ROOF PLAN

DRAWING STATUS
PLANNING

DRAWN	MS	CHECKED	S.J.S
SCALE	1:500 @ A1		
DATE	MAY 2021		

Whittam Cox ARCHITECTS
Chesterfield / 01246 260261
London / 020 3388 0019
Leeds / 0113 3366018
whittamcox.com

JOB NO.	DRAWING NO.	REV
200486	PL-11	-