


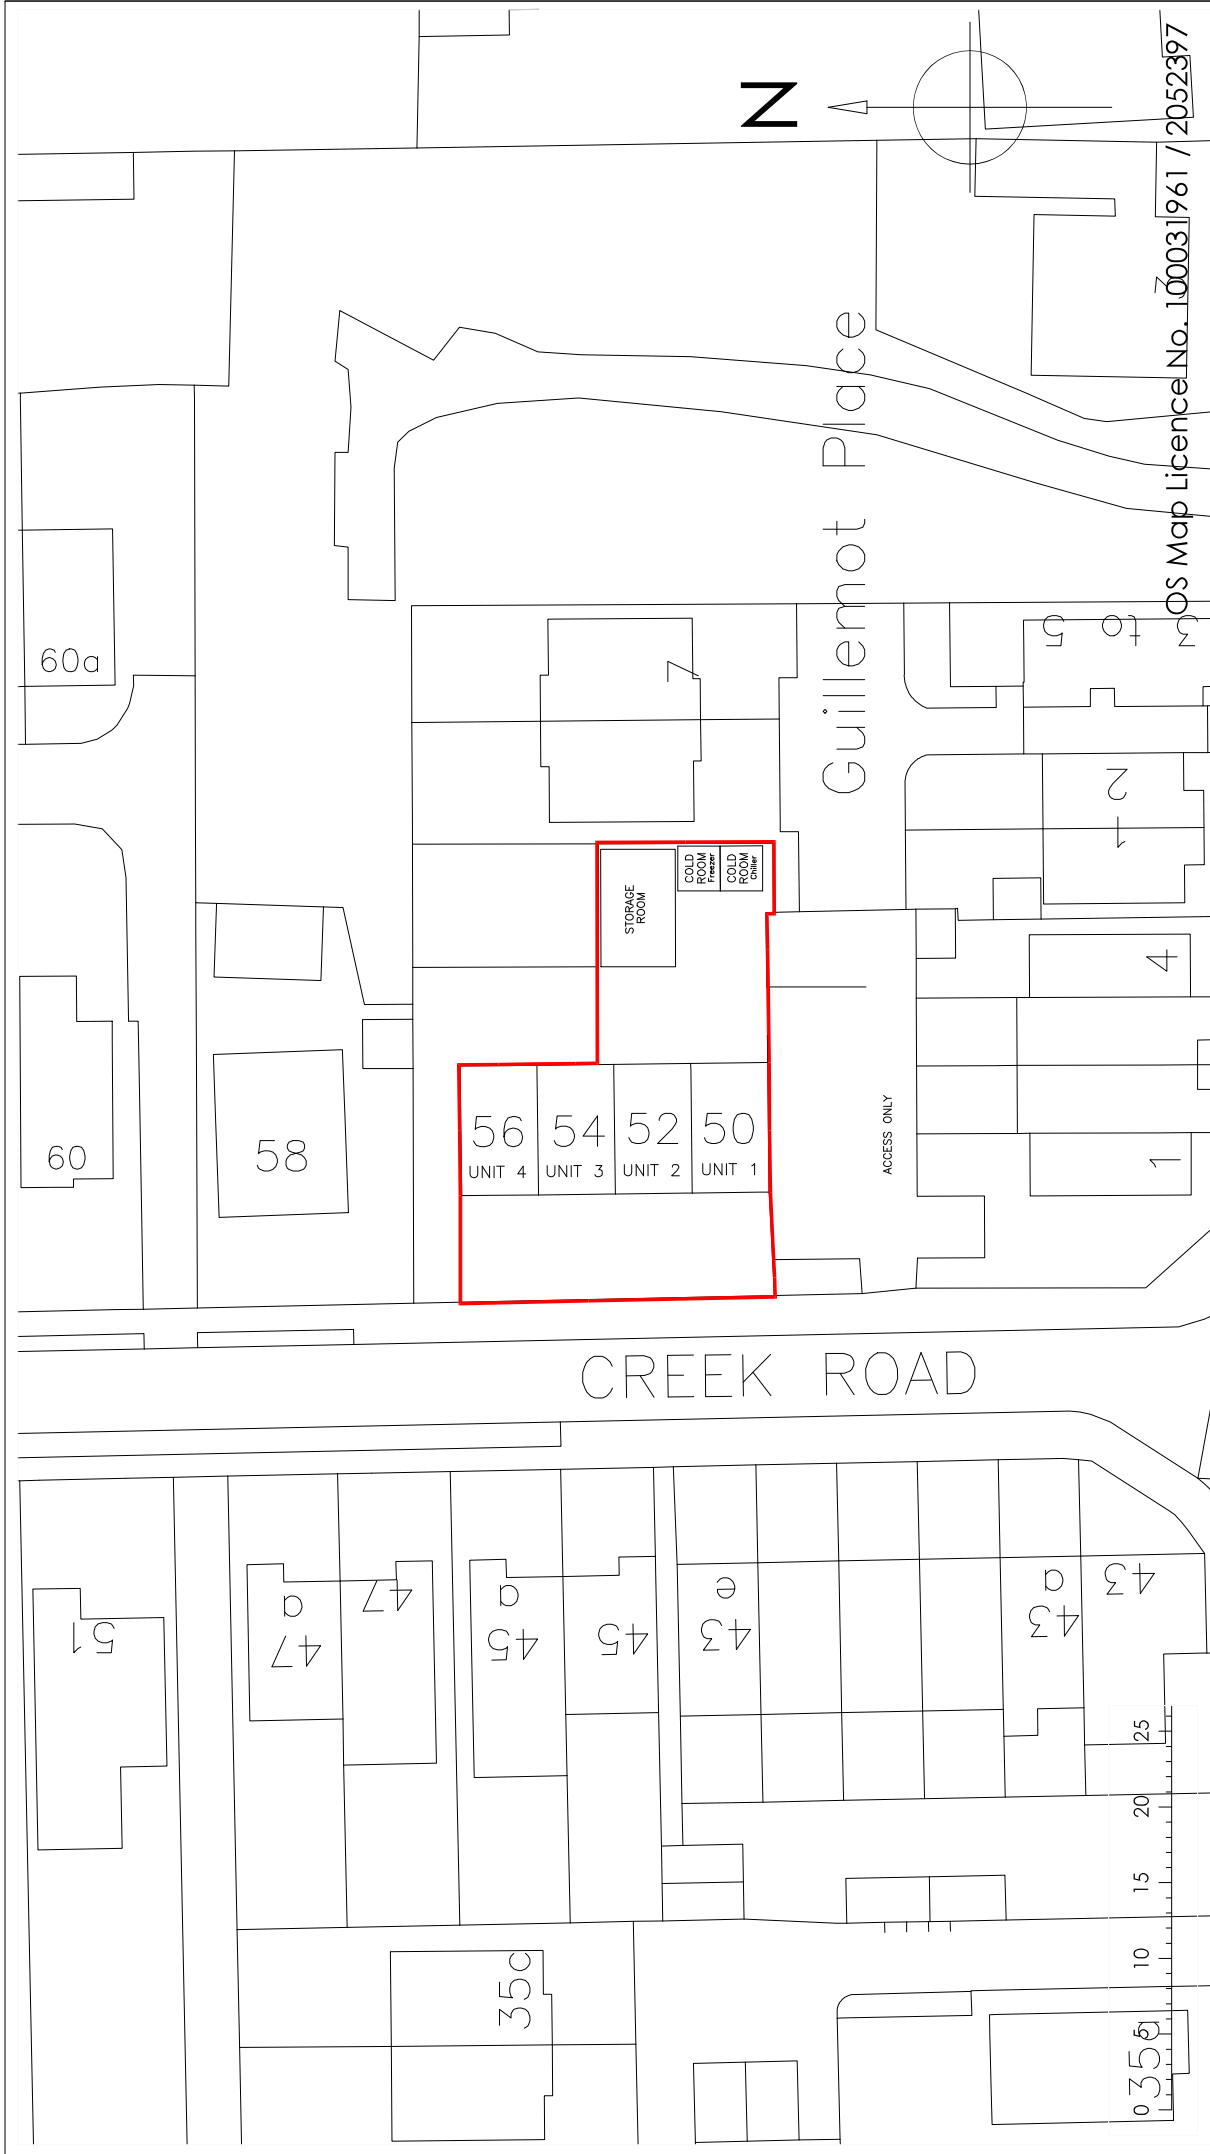

OS Map Licence No. 100031961 / 2052397



GBS designs
CAD - ARCHITECTURE - DESIGN
6 Shillinglee Waterlooville
Hampshire PO7 5RW
Tel 023 9225 8315
www.gbs-designs.co.uk

Copyright is reserved by GBS Designs and is issued on the condition that it is not copied or disclosed by or to any unauthorised persons without prior consent in writing from GBS Designs. All dimensions to be checked on site All structural elements to be specified by a suitably qualified structural engineer.	REV	DESCRIPTION	DRAWN	DATE	Drawing Ref	Drawing Title
	-	Initial design	GBS	09.04.21	5056CREDCR 05	External Coldroom at 50 to 56 Creek Road, Haying Island, Hampshire, PO11 9DQ.
	A	Revisions to map style drawings	GBS	14.04.21	Scale at A2	
	B	Compressor units added to scheme with appropriate additions	GBS	04.05.21	Scale at A4	
					1:500	
						Date
						09 APRIL 2021
						Drawn by
						GBS