


EXISTING

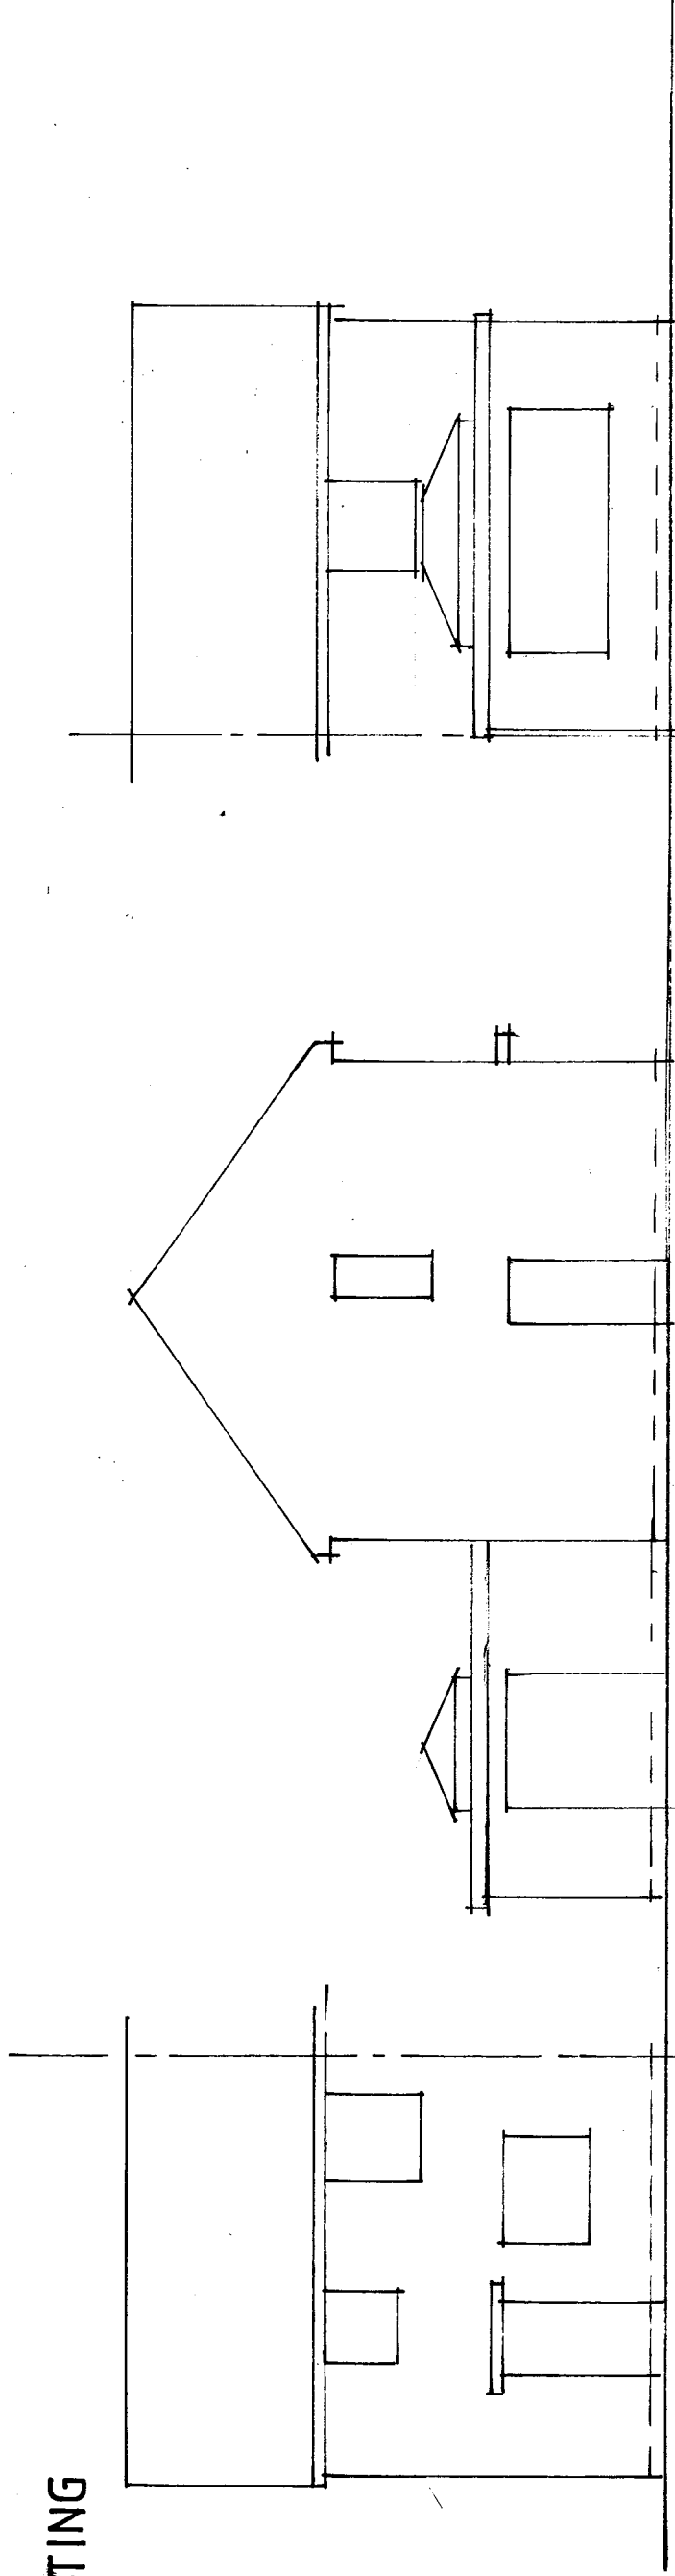


Front Elevation

Side Elevation

Rear Elevation


PROPOSED

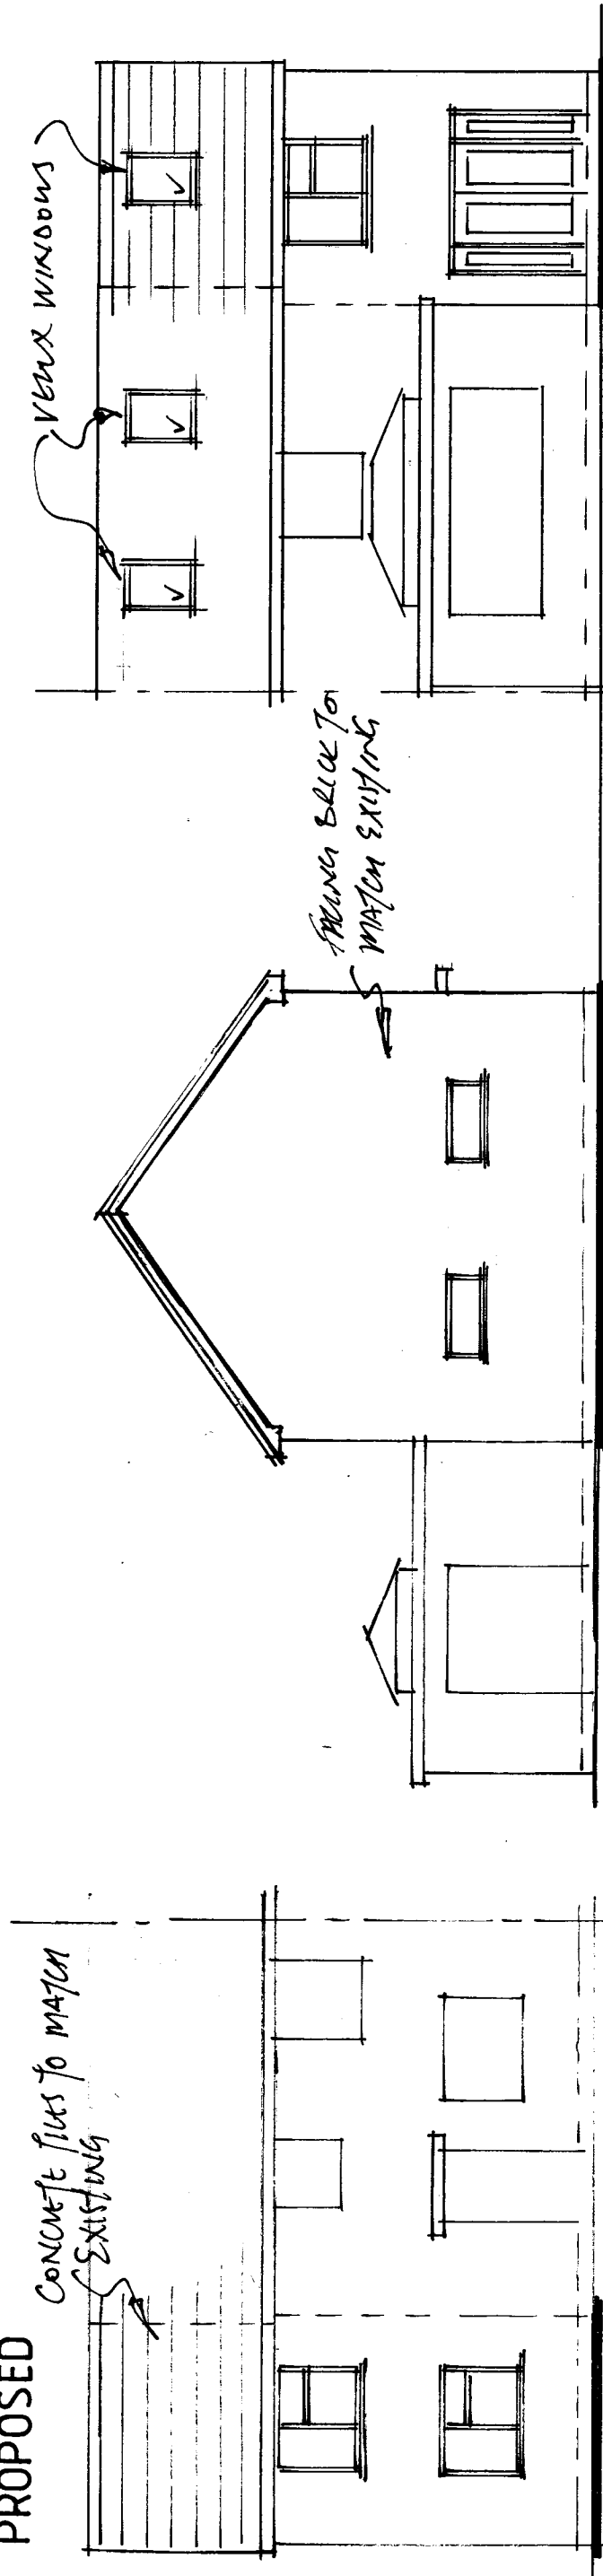

Front Elevation

Side Elevation

Rear Elevation

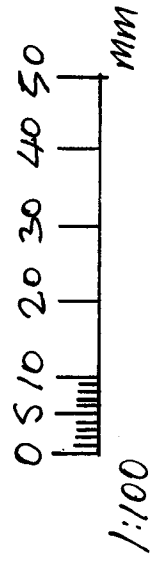

37 Catherington Way

Havant

August 2016

SCALE 1/100