
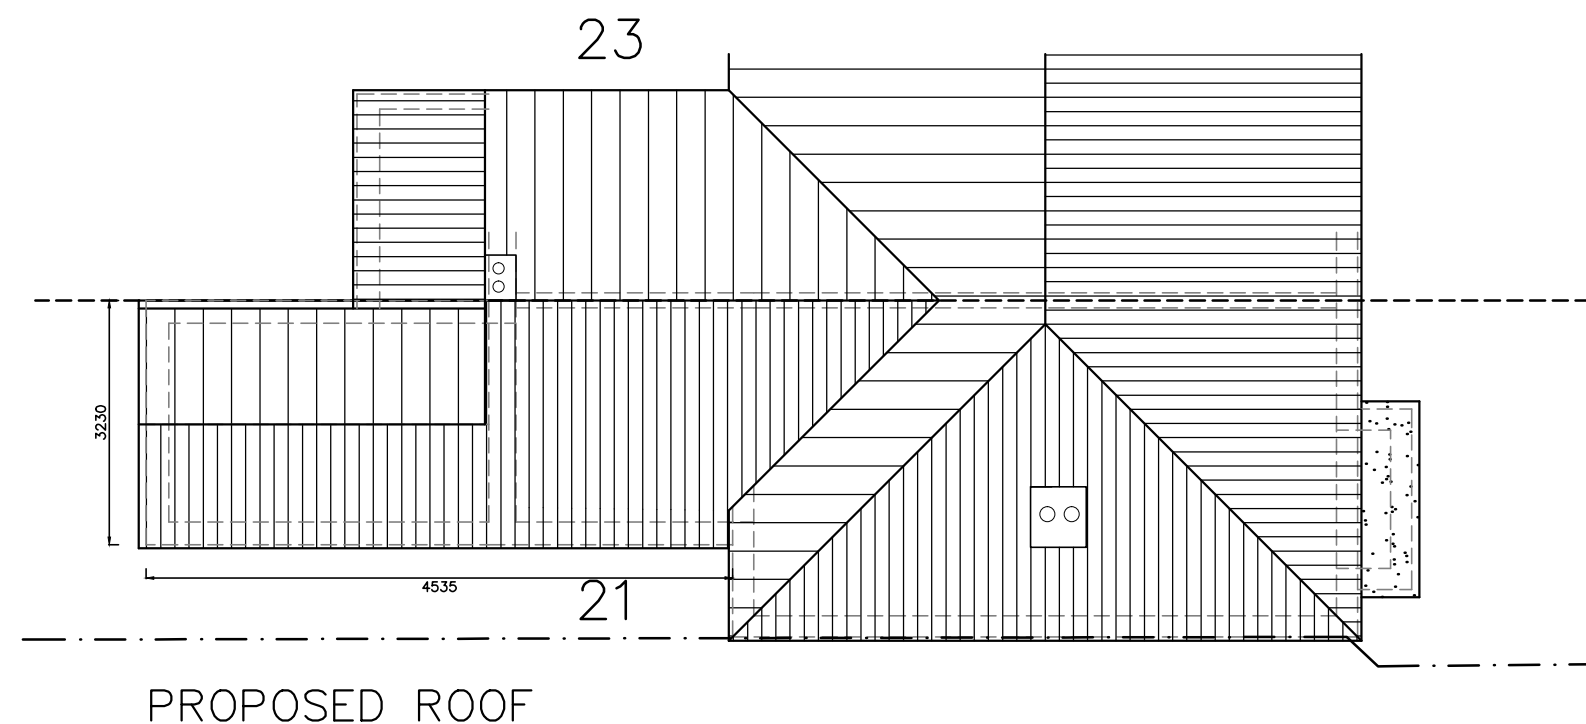
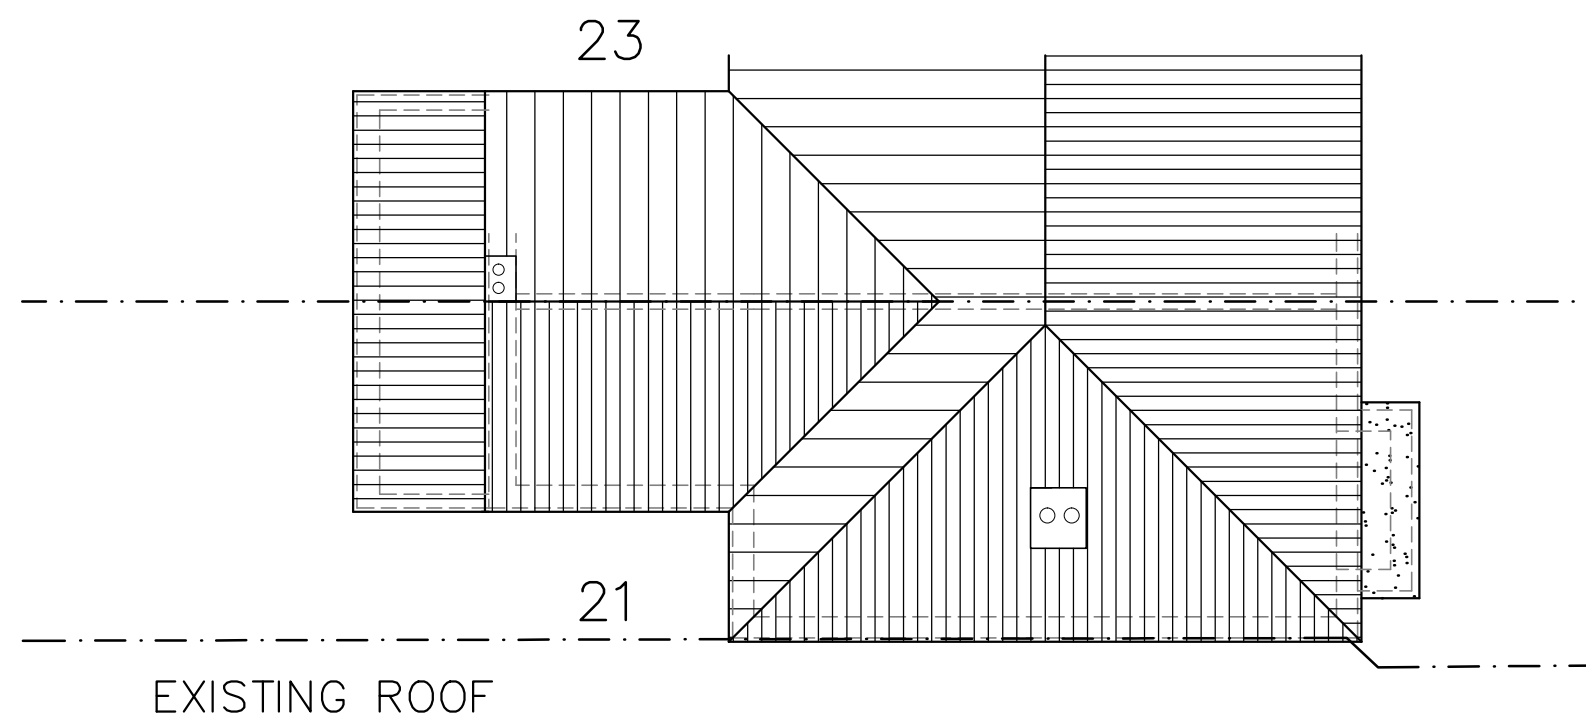


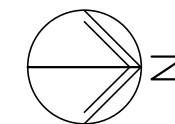

21 Park Way,  
Havant,  
PO9 1HH

## EXISTING AND PROPOSED ROOF PLANS

### Revisions

- A. Client revisions 25/07/16
- B. Existing plan + boundary added 02/08/16
- C.
- D.



Scale A1 = 1:50, A3 = 1:100  
Date 18/07/16  
Drawn ELR

metres

10

20

30

1649-402<sup>B</sup>