



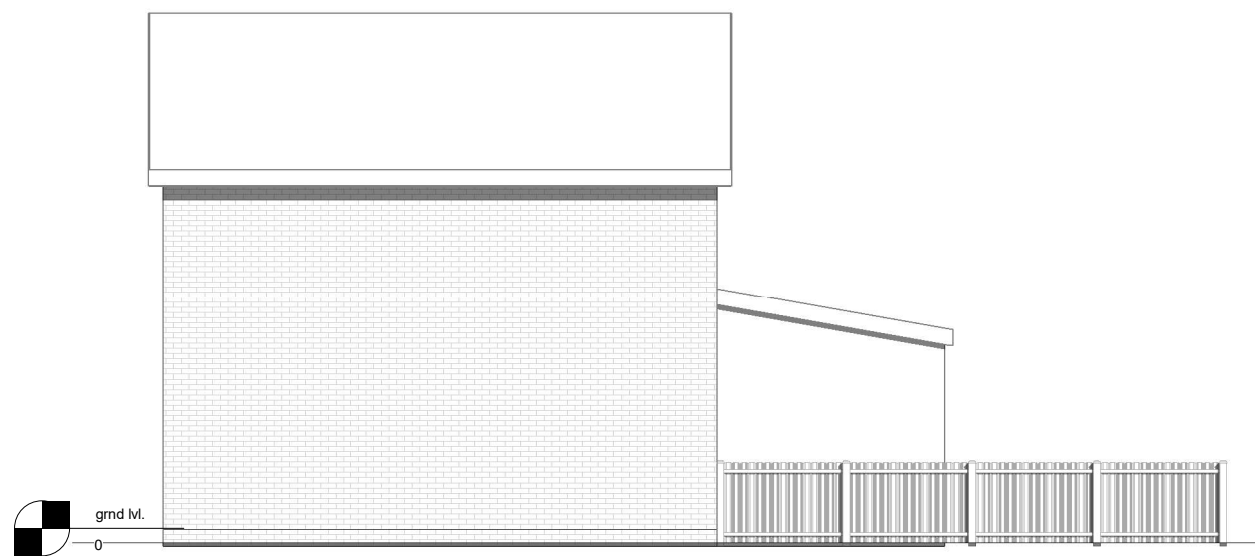


Existing Elevation-Right side

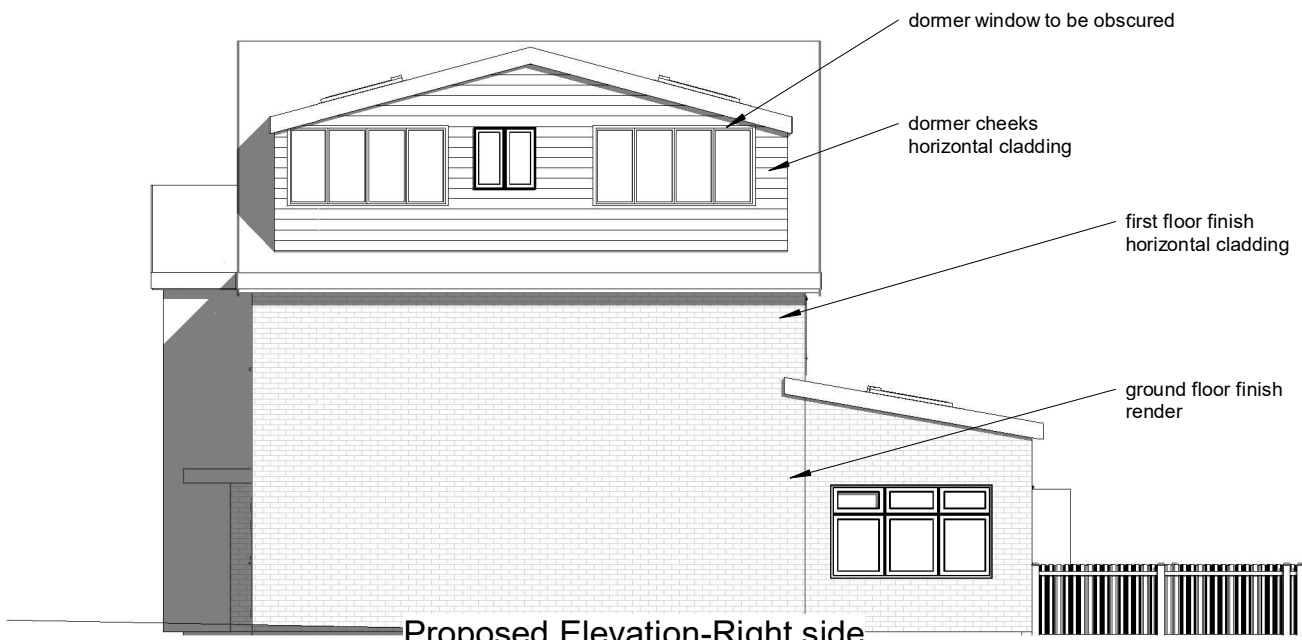

Proposed Elevation-Right side



Existing Elevation-Left side

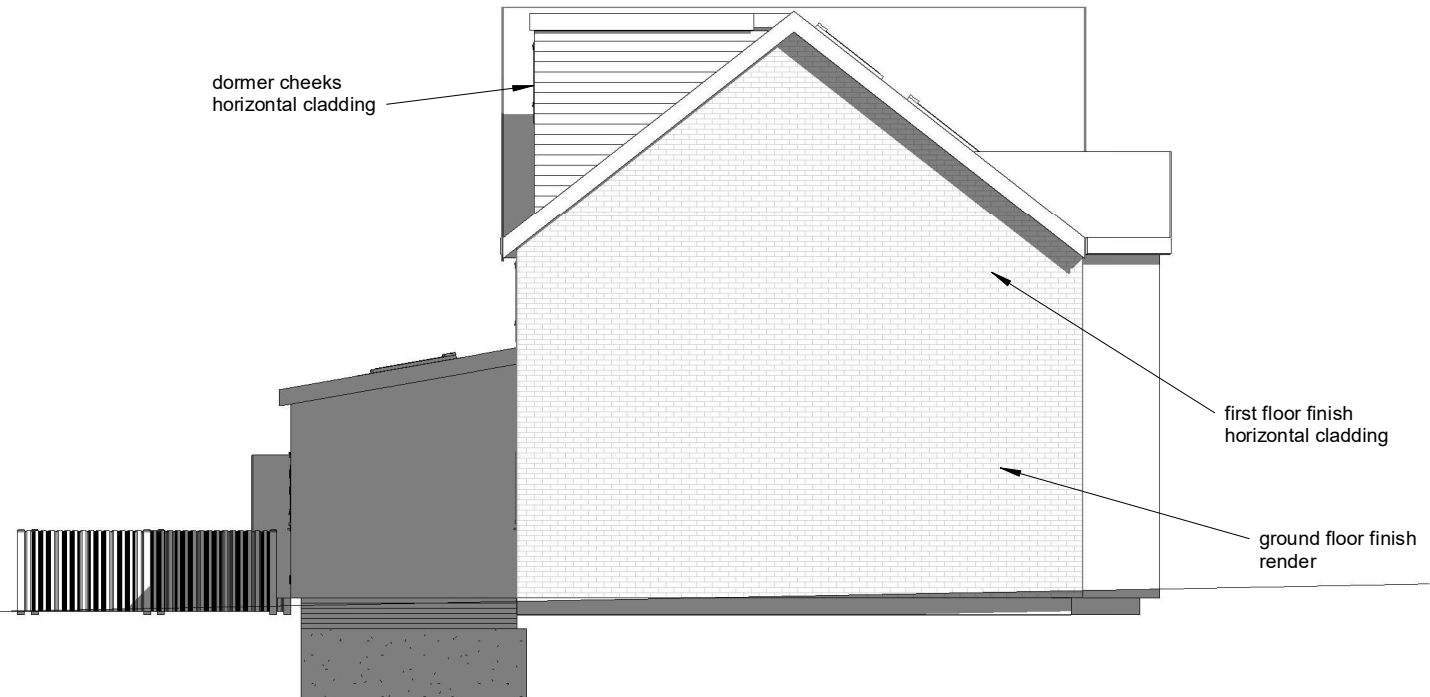

Proposed Elevation-Left side

1:500		50
1:200		20
1:100		10
1:50		5



All measurement to be checked on site prior to any comment
(C) Copyright of Parkers Design (Southern) Limited. Any reproduction of these drawings will require written authority from the copyright owner.
Parkers Design Limited - The Studio @ 90, PO9 2PR
www.pexd.co.uk - info@pexd.co.uk - 07776 008822

PROJECT		CLIENT							
15a Longwood Avenue		Beagley							
SHEET		Date		Issue Date		Scale (@ A3)		1 : 100	
		Drawn by		SW		DRAWING NUMBER			REV
		Checked by		SR		P 4			
Elevations-Right/ Left side									