



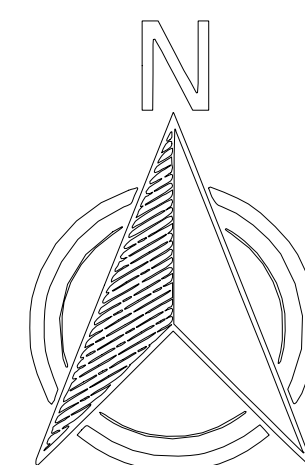

Produced on 09 October 2021 from the Ordnance Survey National Geographic Database and incorporating surveyed revision available at this date.
This map shows the area bounded by 470056 110145,470198 110145,470198 110287,470056 110287,470056 110145
Reproduction in whole or part is prohibited without the prior permission of Ordnance Survey.
Crown copyright 2021. Supplied by copla ltd trading as UKPlanningMaps.com a licensed Ordnance Survey partner (100054135).
Data licence expires 09 October 2022. Unique plan reference: v2c//700653/948507

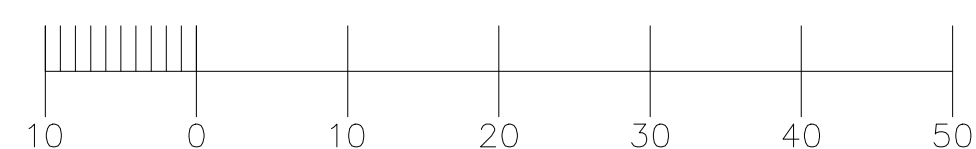

SITE LOCATION PLAN 1:1250

NOTES :

A	EXISTING CAR PARKING ADDED	PW 13-11-2
-	ISSUED FOR PLANNING	PW 09-10-
REV:	DESCRIPTION	DATE:

GENERAL NOTES

STATUS :	ISSUED FOR PLANNING
----------	---------------------

Mr & Mrs
Mott

PROJECT :
28 CORNBROOK GROVE
WATERLOOVILLE, HAMPSHIRE
PO78RD

TITLE :
SITE LOCATION PLAN

DRAWN BY:
PW

DATE DRAWN :	09-10-21
--------------	----------

SCALE : 1:1250
PAPER SIZE : A1

REVISION : A

DRAWING No.:
GA-001