


PROPOSED SIDE EXTENSION
20A ASTON ROAD
WATERLOOVILLE 1/100 @ A3

PROPOSED G FLOOR
REV'D 6/11/2016
REV'D 8/11/2016

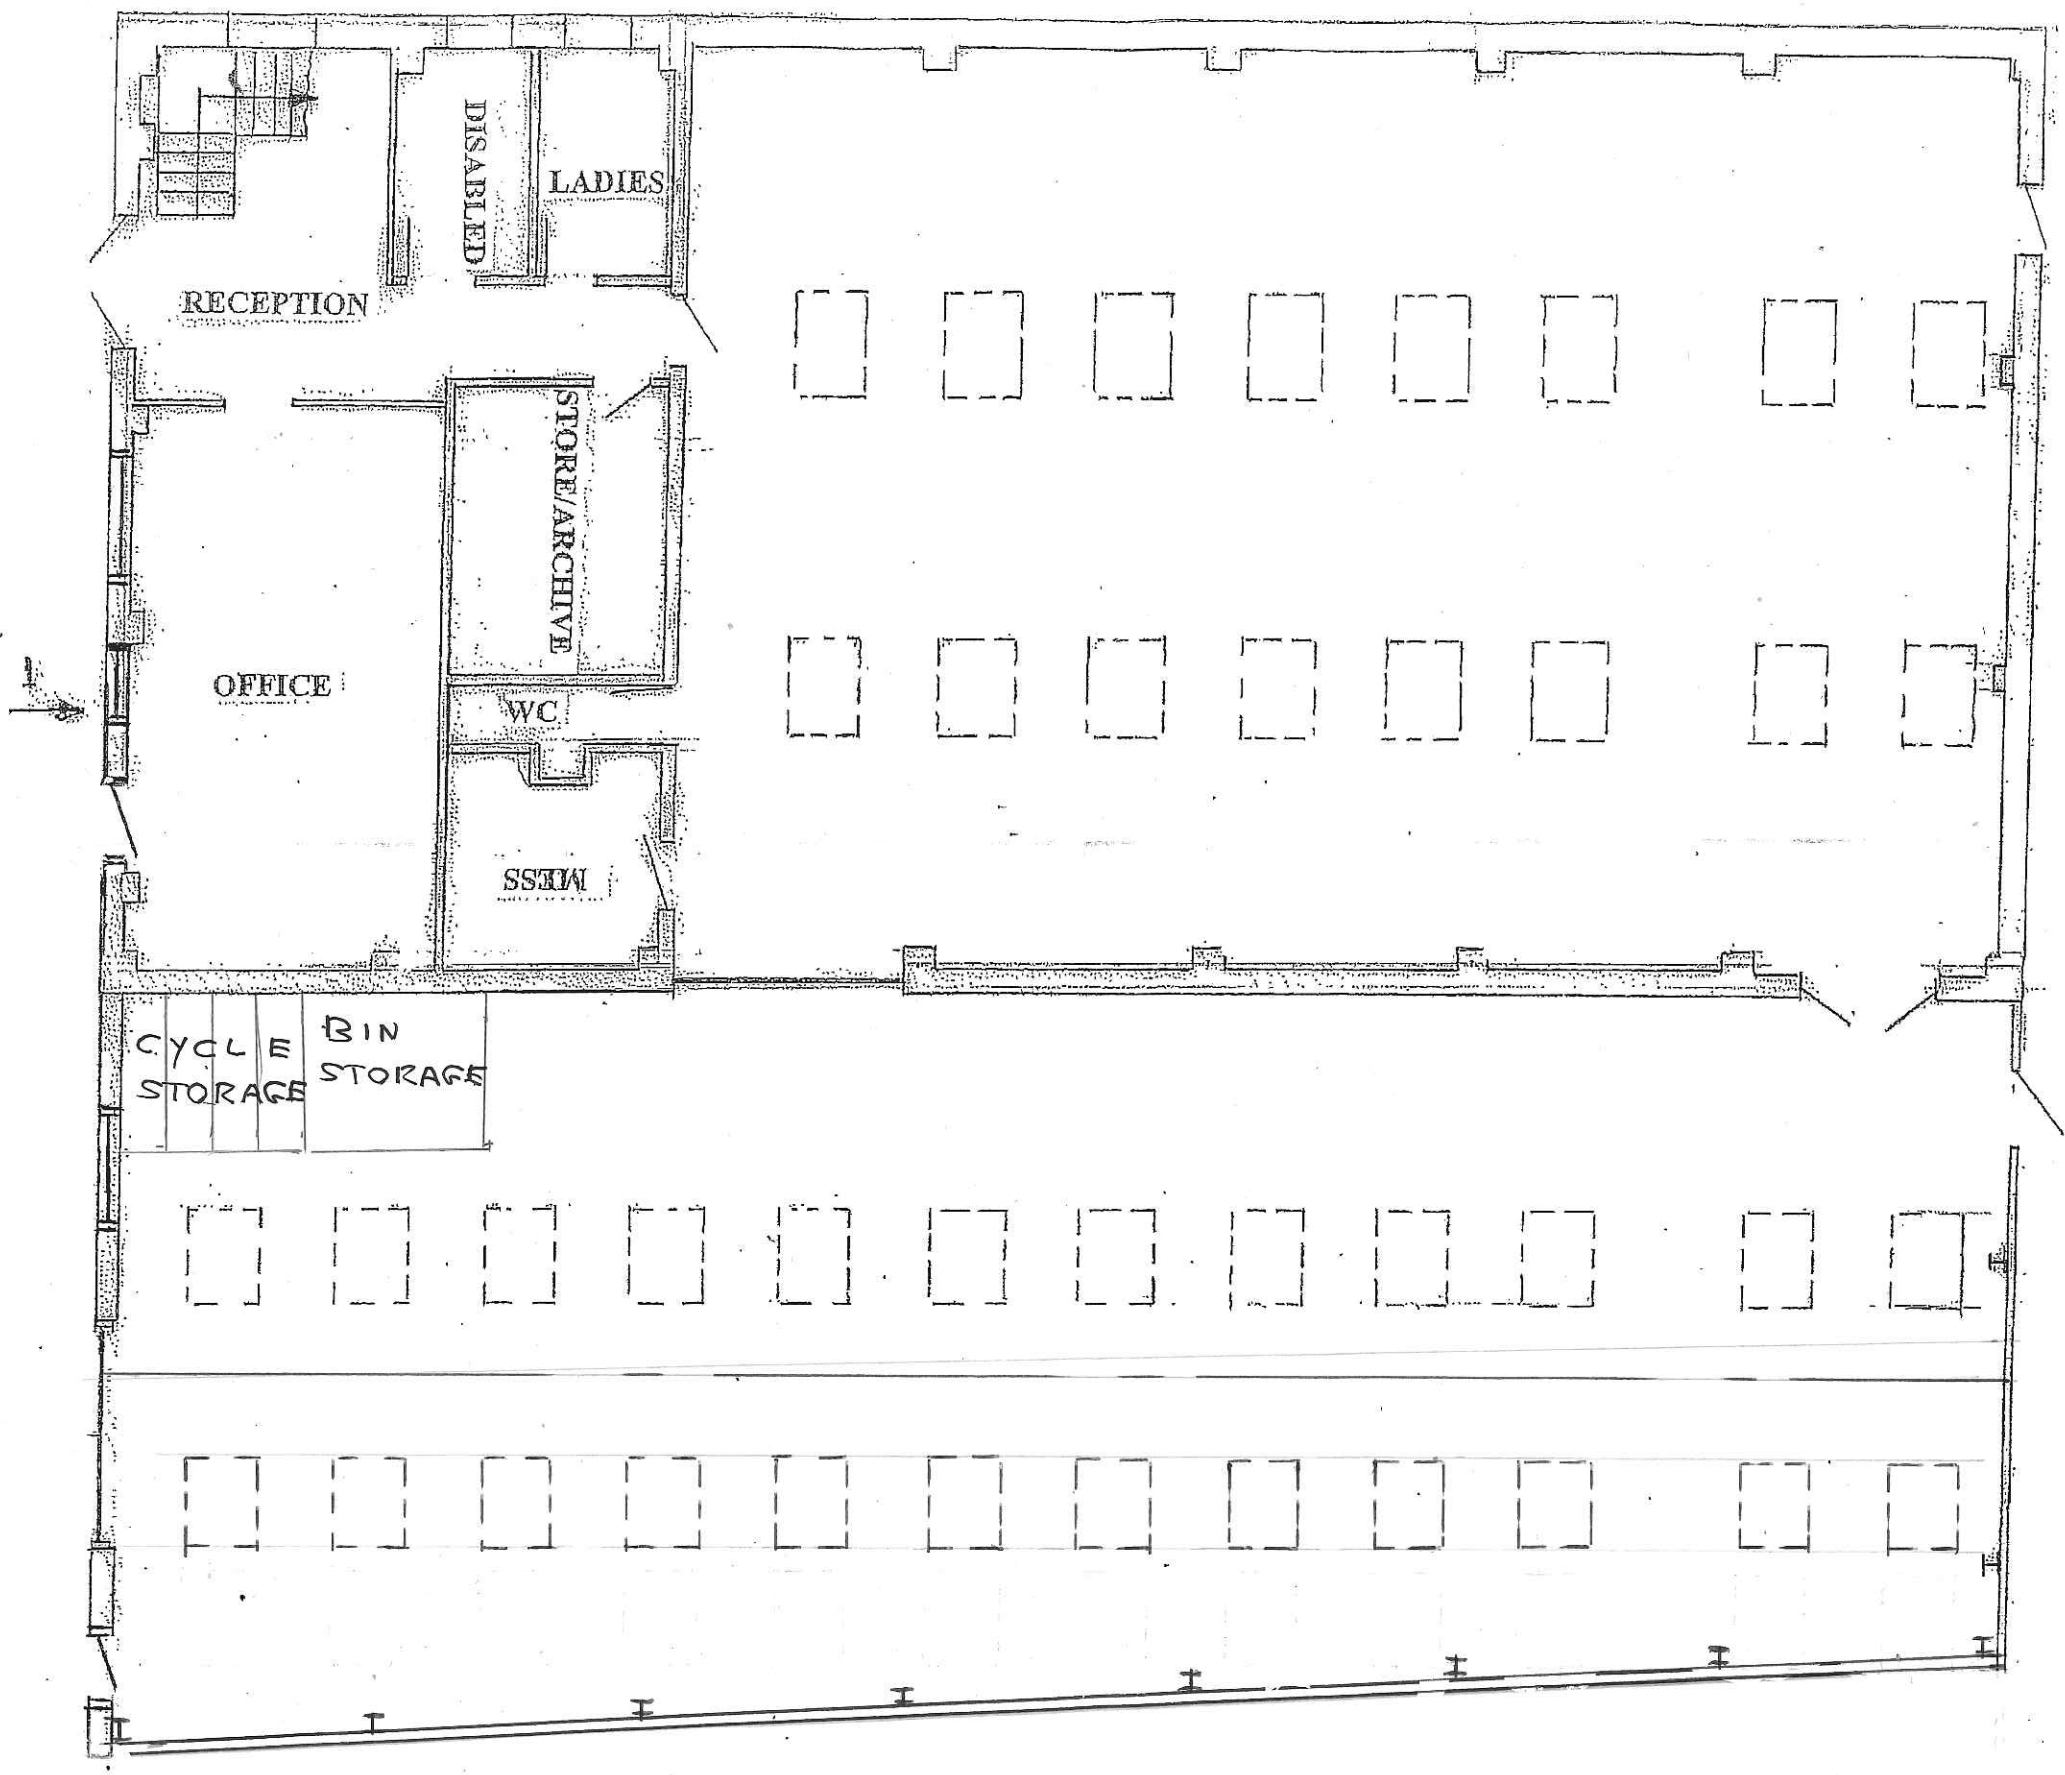

GROUND FLOOR

RECEIVED
31 AUG 2016
HBC Development Control