




UK MAP CENTRE

lawful use application

ON SITE PARKING

ACCESS ROAD (OWNED)

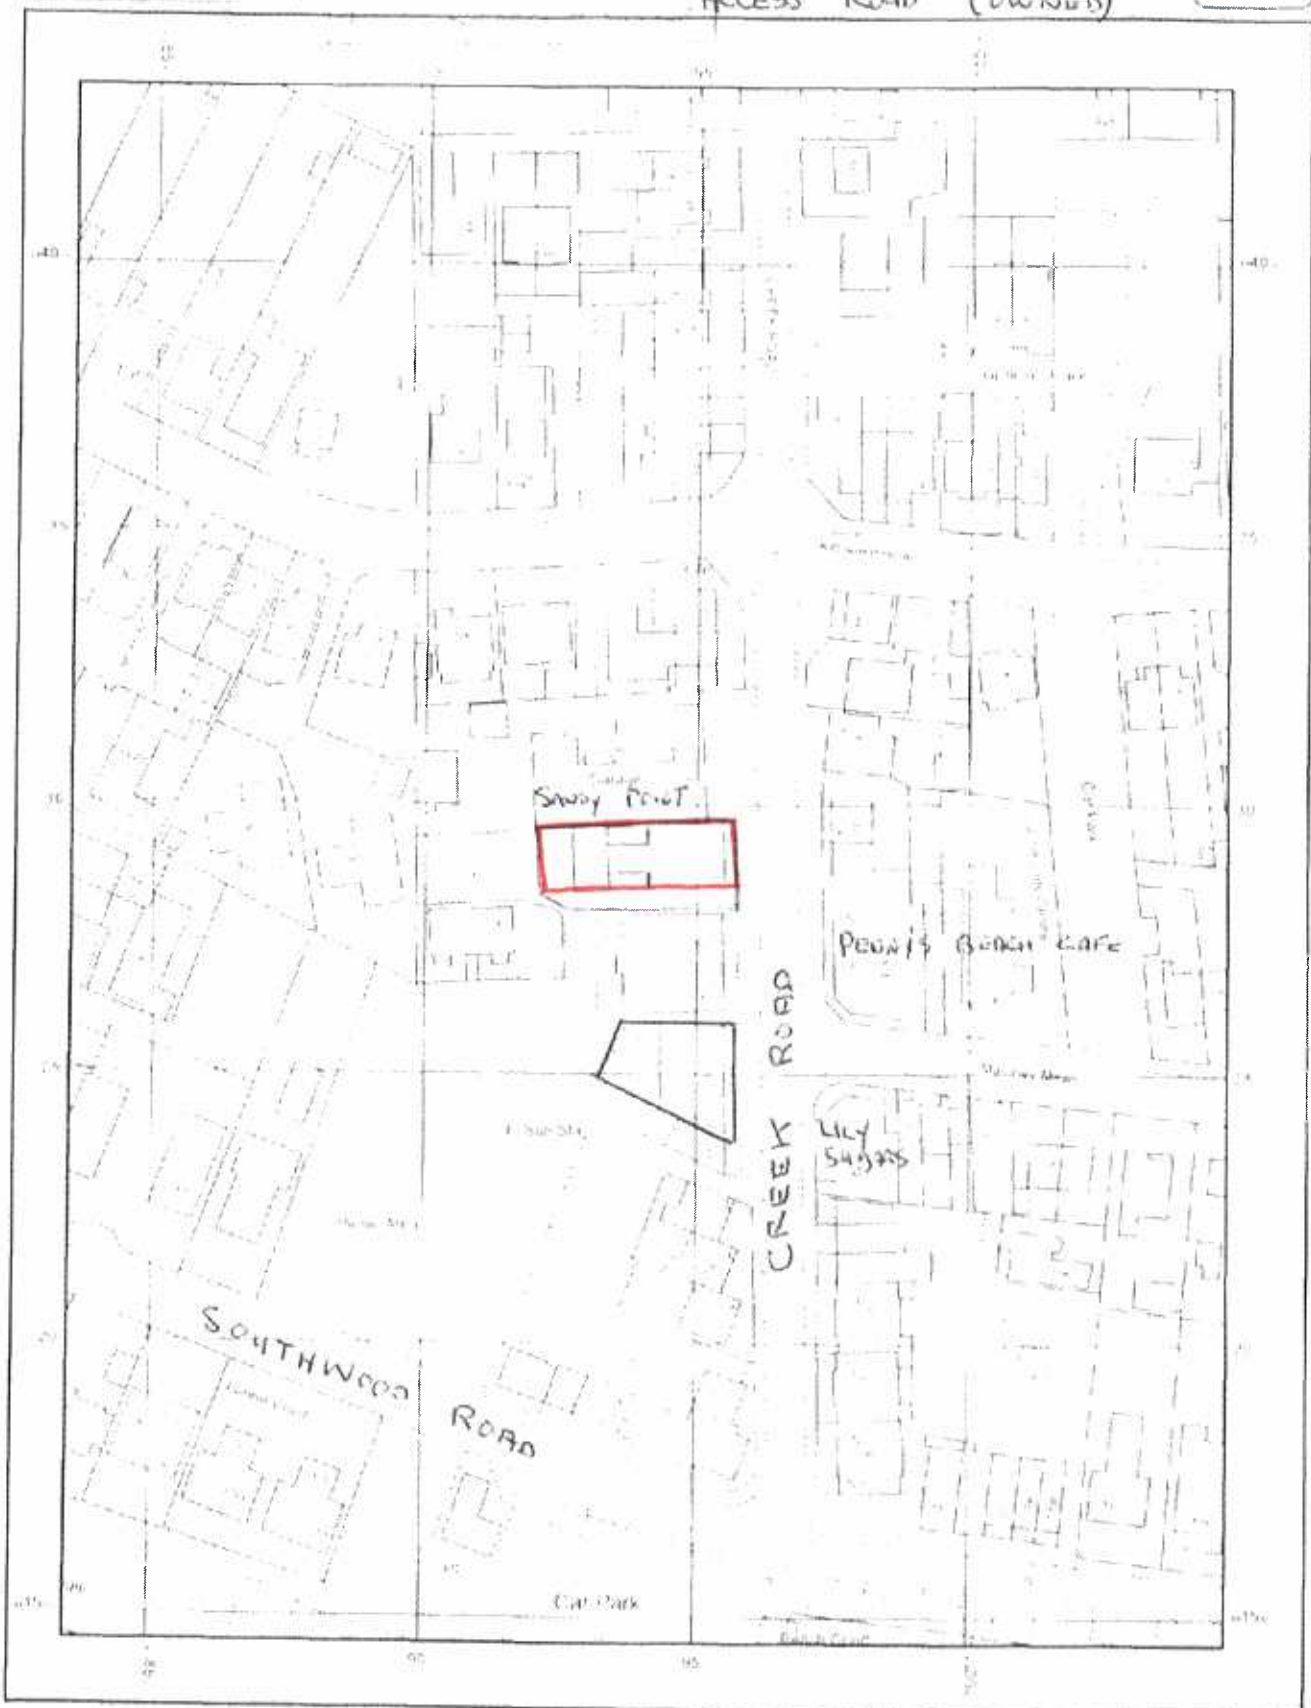

© Crown copyright and database rights 2016 Ordnance Survey 100048957
The representation of road, track or path is no evidence of a boundary or right of way. The representation of features as lines is no evidence of a property boundary.

50m

Scale 1:1250



Supplied by www.ukmapcentre.com
Serial No 95409
Centre Coordinates 473941,98289
Production Date 7/6/2016 12:35:54 PM