




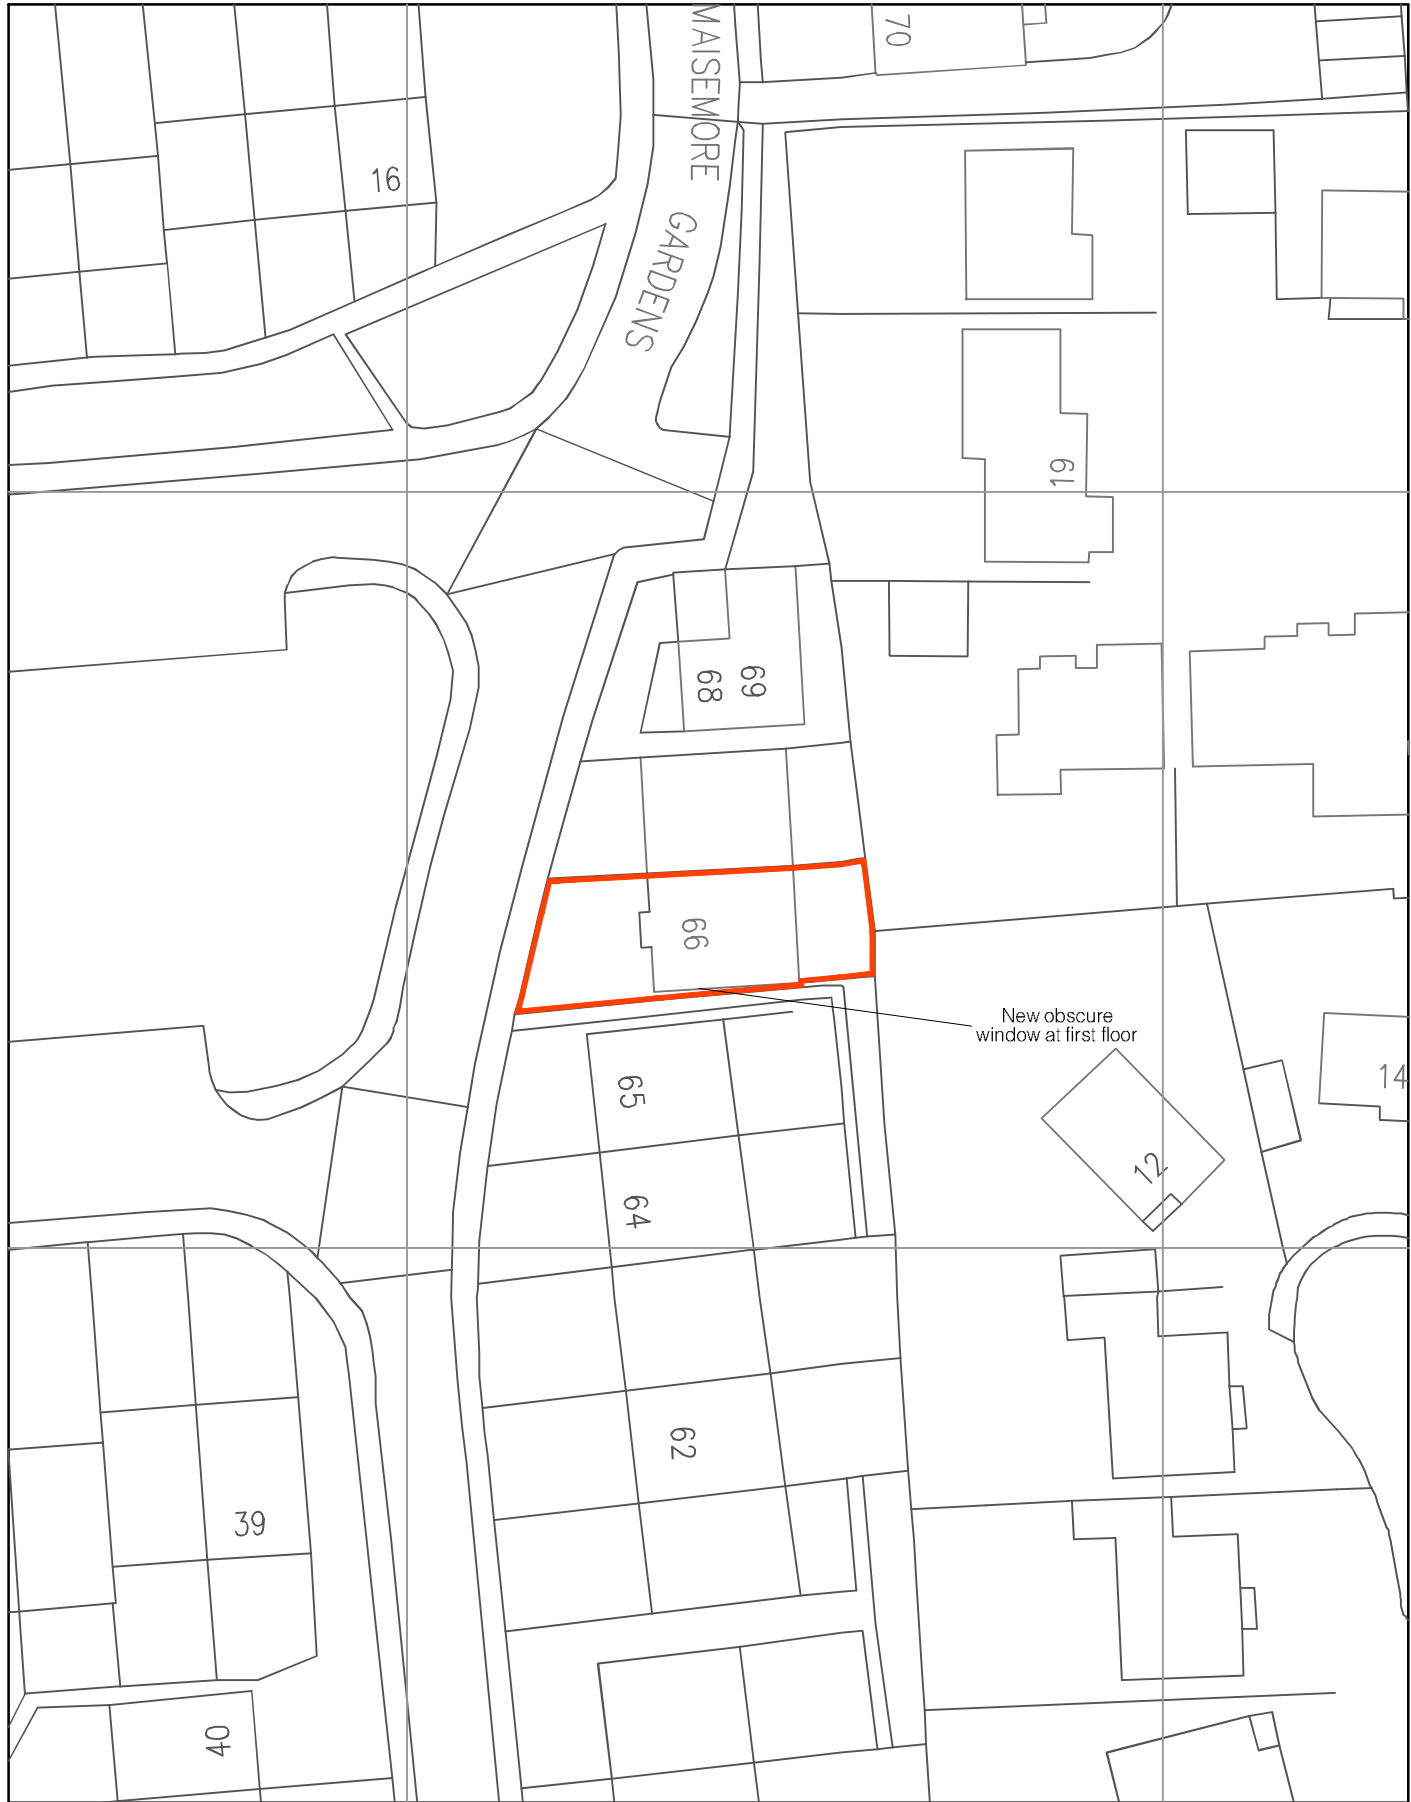

BLOCK PLAN

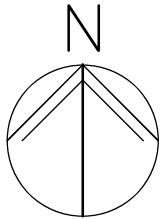

LOCATION PLAN

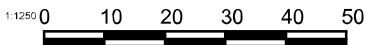

Produced on 21 September 2016 from the Ordnance Survey National Geographic Database and incorporating surveyed revision available at
This map shows the area bounded by 473921,105453 473921,105594 474062,105594 474062,105453
Reproduction in whole or part is prohibited without the prior permission of Ordnance Survey.
Crown copyright 2016. Supplied by copla ltd trading as UKPlanningMaps.com a licensed Ordnance Survey partner (100054135).
Data licenced for 1 year, expiring 21 September 2017. Unique plan reference: v2b/116307/160455

 space2scape designs www.space2scape.co.uk 07703 270246 contact@space2scape.co.uk South Park Suite Stansted House Stansted Park Foundation Rowlands Castle Hampshire PO9 6DX	Designed by SH	Title Location, Block Plan
	Drawn by AB	
	Date 181016	
	Scale 1:1250 1:500	Reference MCGMAI181016
Client Mr, Mrs McGhie 66 Maisemore Gardens, Emsworth, PO10 7JX		Version